2023 Library Capital Improvement Projects

Library CIP Overview

- Replacement of computers & peripherals
- Replacement of furniture & fixtures
- Cabinets & countertops for meeting room

Replacement of Computers & Peripherals

- Recurring CIP item
- $6,000 budgeted in 2022
- Requesting $7,000 for 2023 because of rising costs
- Additional hardware needed for RFID tagging

Replacement of Furniture and Fixtures

- Currently no budget line in operating or CIP budget
- In years past, scraped together leftover renovation funds and gift funds (e.g.: expanded shelving on 2nd floor and new display for Mezzanine level, both in 2019; standing stools for service desks in 2021)
- New collections and changing use of space post-pandemic require new solutions
- Requesting $3,000 for 2023. Amounts for later years may be reduced, depending on need

Cabinets and counters for Carnegie Room

- Lack of storage a persistent problem in our building
- Efficient use of limited space—only 21" deep
- Will open up space in the "dungeon" for larger items

Carnegie Room improvements, 2017-present

- 2017: 12 new tables (grant funded)
- 2019: Vinyl wall protection (gift funds), carpet replacement (CIP), painting
- 2020: Ceiling tile replacement, new chairs (grant funded)
- 2022: Major AV system upgrade: cameras, mic array, switcher, new projector (grant funded)

Carnegie Meeting Room

Storage at capacity

Cabinets and counters for Carnegie Room

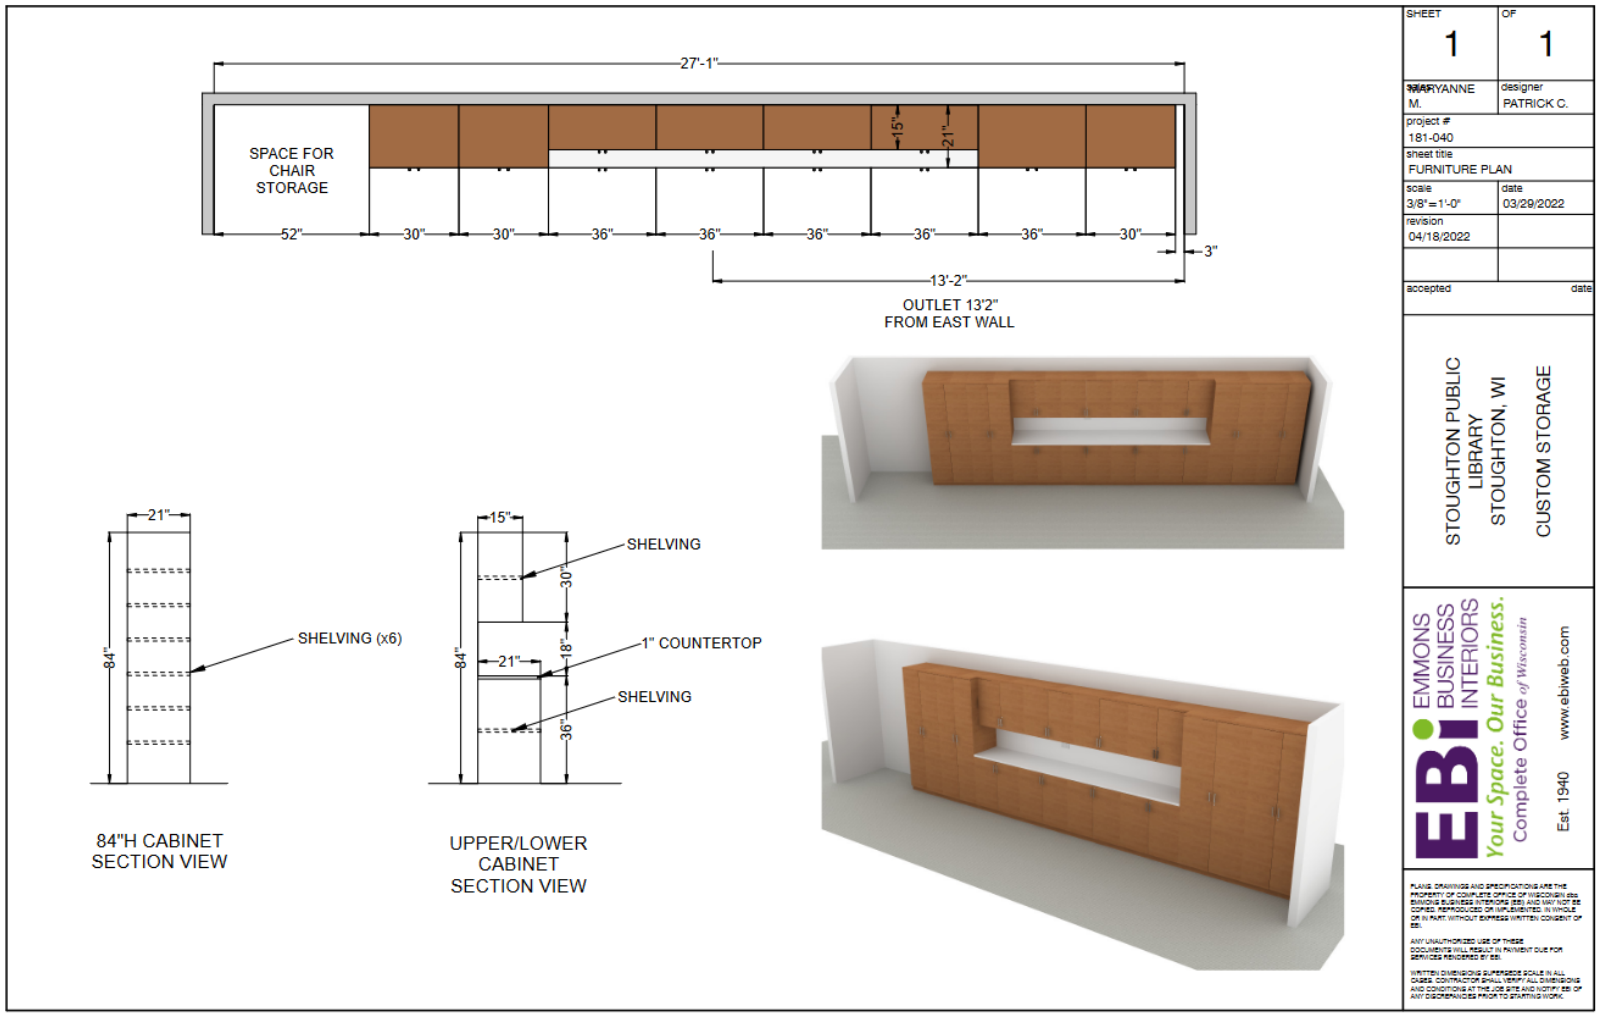

Cabinets and counters for Carnegie Room

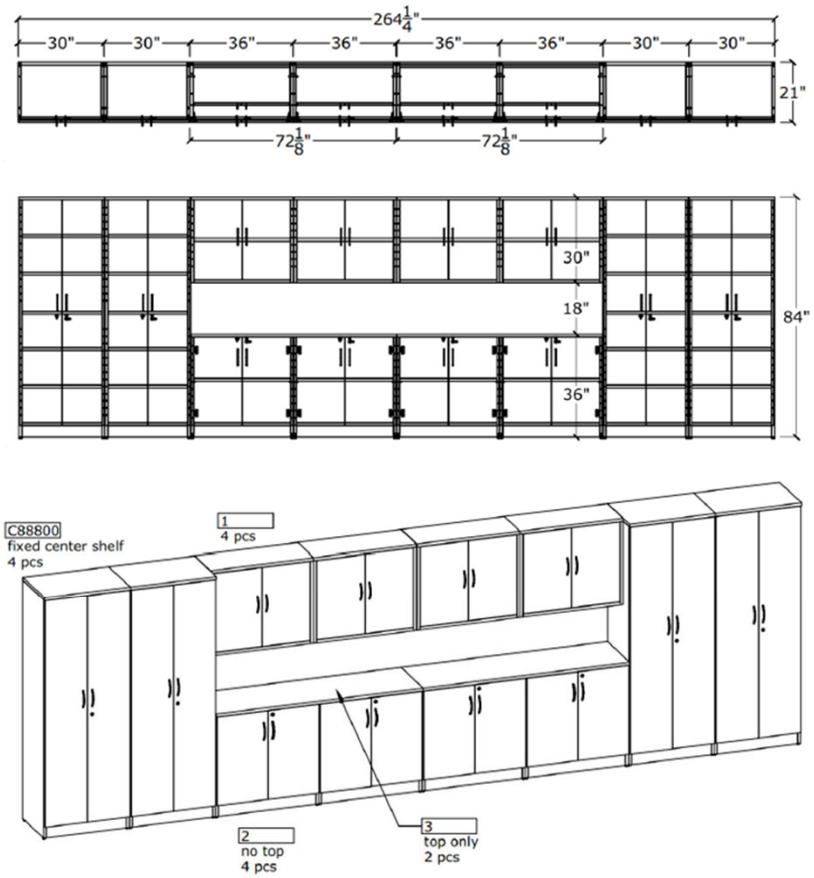

SHEET	OF
1	1
sales: MARYANNE M.	designer: PATRICK C.
project #: 181-040	
sheet title: FURNITURE PLAN	
scale: 3/8"=1'-0"	date: 03/29/2022
revision: 04/18/2022	
accepted	date

STOUGHTON PUBLIC LIBRARY
STOUGHTON, WI
CUSTOM STORAGE

EBI EMMONS BUSINESS INTERIORS
Your Space. Our Business.
Complete Office of Wisconsin
Est. 1940
www.ebiweb.com

PLANS, DRAWINGS AND SPECIFICATIONS ARE THE PROPERTY OF COMPLETE OFFICE OF WISCONSIN dba EMMONS BUSINESS INTERIORS (EBI) AND MAY NOT BE COPIED, REPRODUCED OR IMPLEMENTED, IN WHOLE OR IN PART, WITHOUT EXPRESS WRITTEN CONSENT OF EBI.

ANY UNAUTHORIZED USE OF THESE DOCUMENTS WILL RESULT IN PAYMENT DUE FOR SERVICES RENDERED BY EBI.

WRITTEN DIMENSIONS SUPERSEDE SCALE IN ALL CASES. CONTRACTOR SHALL VERIFY ALL DIMENSIONS AND CONDITIONS AT THE JOB SITE AND NOTIFY EBI OF ANY DISCREPANCIES PRIOR TO STARTING WORK.