RESOLUTION OF THE COMMON COUNCIL

Authorizing and directing the proper city official(s) to approve the Outdoor Consumption Permits for the period of September 12, 2023, to June 30, 2024

Committee Action: Public Safety Committee recommended approval 6-0 on 08/23/2023

Fiscal Impact: None

File Number:	R-134-2023	**Date Introduced:**	September 12, 2023

WHEREAS the City Clerk's office has received application for a Outdoor Consumption Permit for the period of September 12, 2023, to June 30, 2024, for the business:

Working Title LLC, Patti Cross, Agent, dba Water Street Tavern, 324 S Water Street

WHEREAS, your Public Safety Committee met on August 23, 2023 to consider the terms of the Outdoor Consumption Permit application and, upon advisement from the Police Chief, recommends approval; now therefore

BE IT RESOLVED by the Common Council of the City of Stoughton that the proper city official(s) be hereby authorized and directed to issue the Outdoor Consumption Permits to the

Council Action: ☐ **Adopted** ☐ **Failed** **Vote** _____

Mayoral Action: ☐ **Accept** ☐ **Veto**

_____

Tim Swadley, Mayor Date

Council Action: _____ ☐ **Override** **Vote** _____

☑ New Permit

☐ Renew Permit

City of Stoughton
381 E Main St
Stoughton WI 53589 608.873.6677

Application for Outdoor Alcohol Consumption Permit
Section 14-40(k)(6)

Alcohol License holder: Working Title LLC

Doing Business as: Water Street Tavern

Street Address, City, State & Zip: 324 S Water Street, Stoughton, WI 53589

Contact Name: Patti Cross [redacted] Phone #: [redacted]

Mailing Address: [redacted]

Type of Beverage License currently at this location: Class B - Beer-Liquor

Square footage of indoor area: approx 1800

Proposed Outdoor Area (Description): approximately the same square footage just reconfiguring the fence line to accommodate for building expansion

Square footage of outdoor area: was approx 5000, currently 4500 due to expansion

Number of seats in outdoor area: was approx 140, currently 110

Describe fencing: 6 ft high wood fence with three 4 ft gates

How many feet to the closest structure used residentially? adjacent property

Hours of Outdoor Operation: Sun. – Thur.: Fri. & Sat.:

Other restrictions proposed by applicant: Hours M, W 3-9; Th, F 3-10, Sat 11-10 S 11-9. Approved buidling expansion took approx 500 sqft from our patio (30 seats) moving existing SE fence forward to the front of the building 20 ft and moving existing S fence 10 ft to the S property line will recoup our lost seating area/seats.

I declare under penalty provided by law, that the forgoing is true and correct to the best of my knowledge, and that I will comply with all City Codes and Regulations in the conduct of my business.

Patti Cross — 07/18/23

Applicant's Signature — Date

Received in the City Clerks Office:

Tammy L Kimmel — 7/18/23

Staff Signature — Date

Review Process Summary:

Public Safety Committee:

Date Reviewed: _____ Recommend Approval: o Recommend Denial: o

Additional Restrictions/Requirements Recommended by the Committee: _____

_____

_____

_____

_____

_____

Council:

Date Reviewed: _____ Approved: o Denied: o

Additional Restrictions/Requirements: _____

_____

_____

_____

_____

_____

M Fad e & mp
380 West Washington Ave
Madison, Wisconsin 53703
608.251.1350
james@mcfadden.com

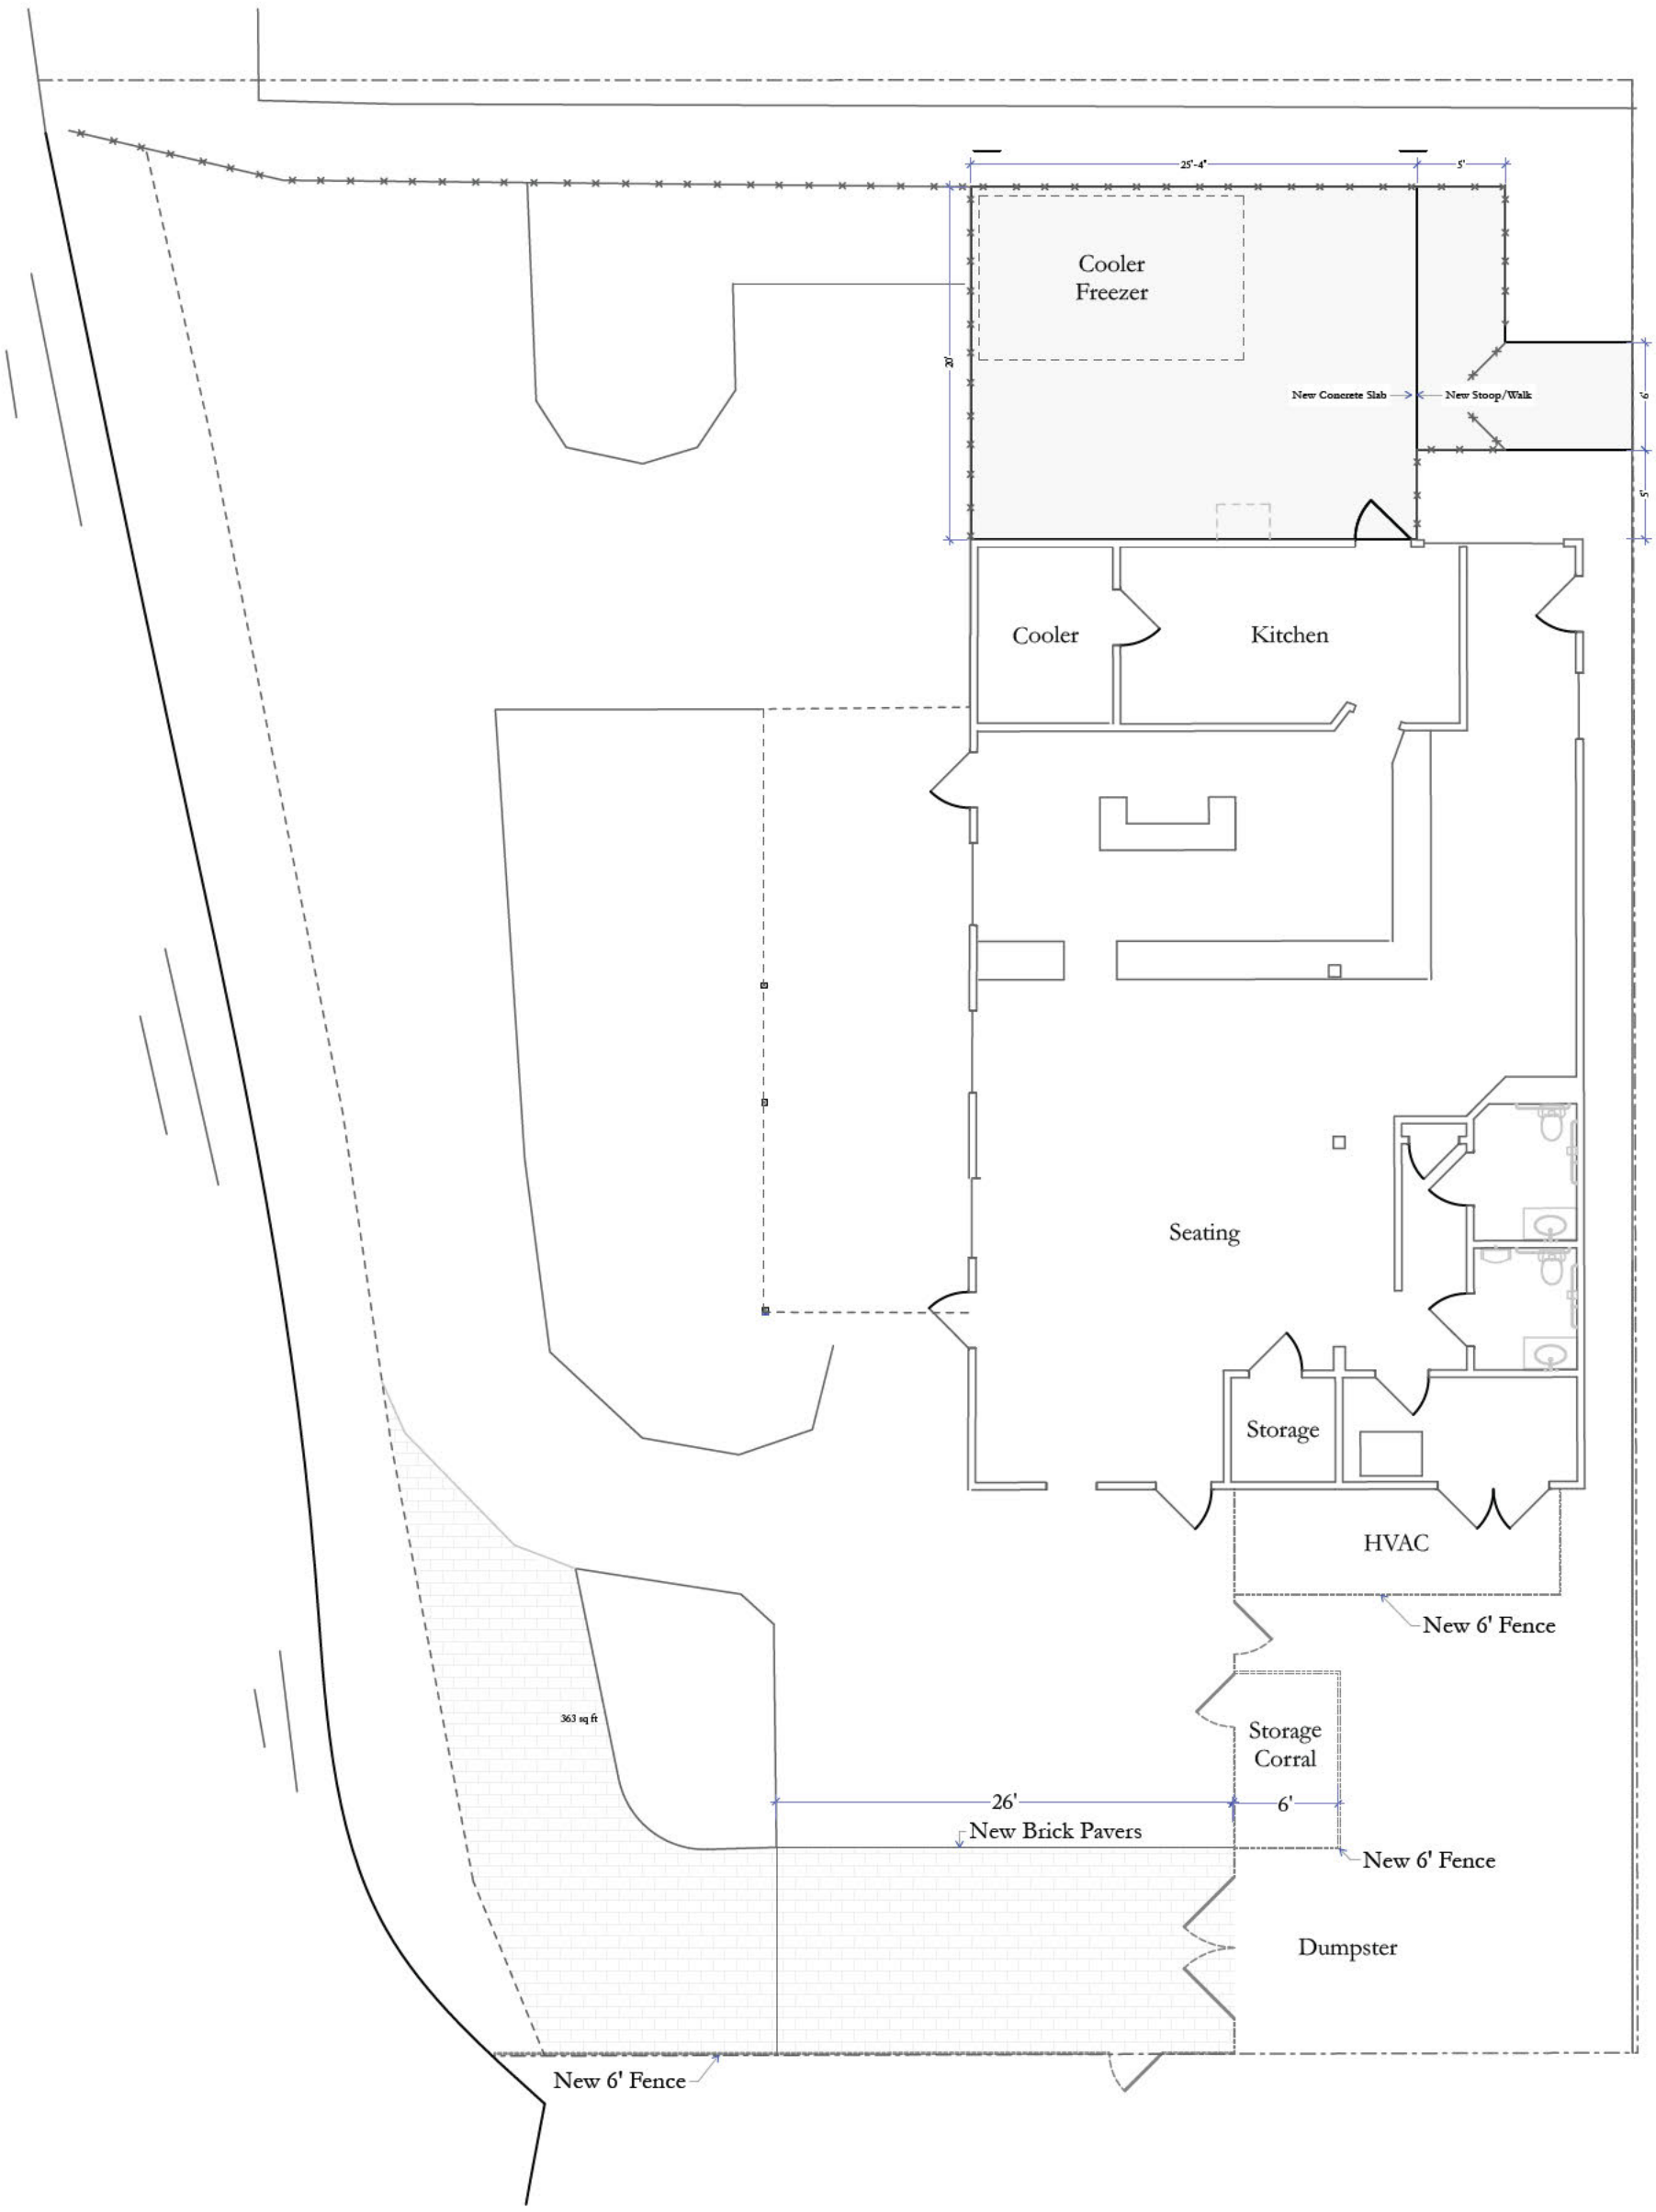

Charles and Patricia Cross
224 North Franklin Street
Stoughton, WI 53589
608-215-5740 (Chuck)
608-215-5723 (Patti)

Previously Approved Site Plan @ 1" = 10'
324 South Water St, Stoughton, WI
February 22, 2023

Legal Descriptions: Stoughton Original Plat, Block 17, Lot 2 except N 22 feet

McFadden & Company
380 West Washington Ave
Madison, Wisconsin 53703
608.251.1350
james@mcfadden.com

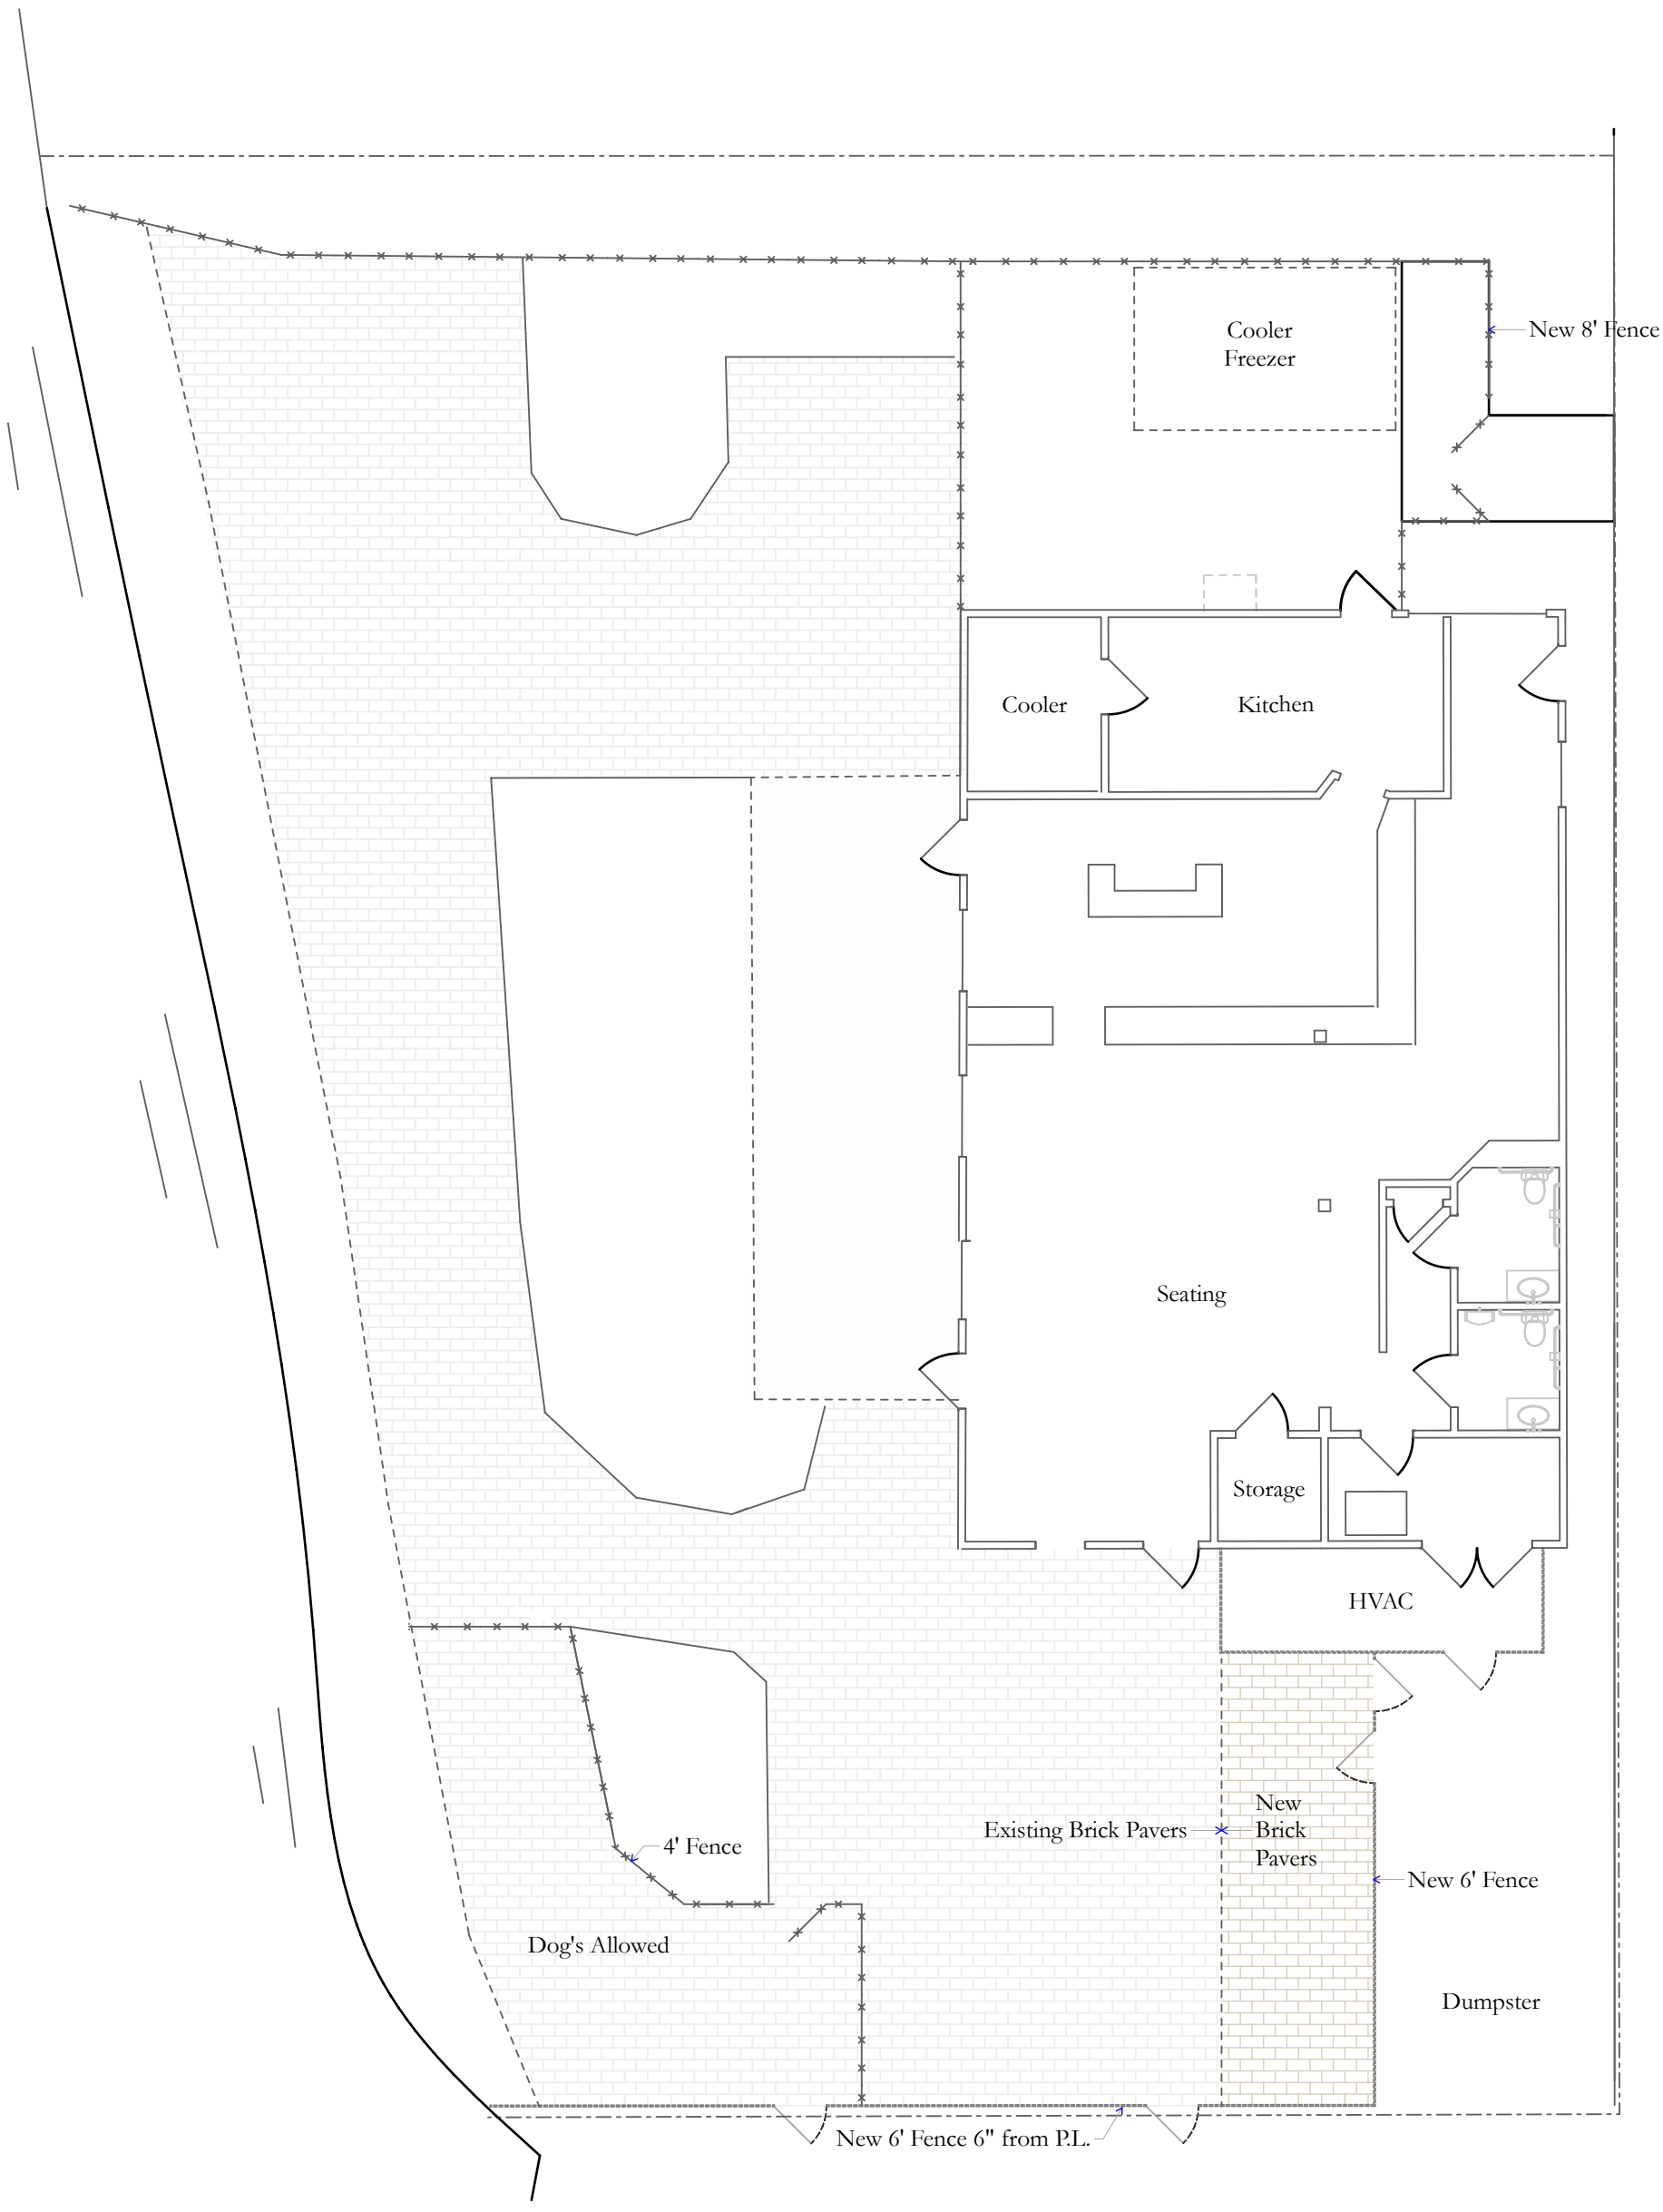

Proposed Site Plan-Spring 2023 @ 1" = 10'
324 South Water St, Stoughton, WI
February 22, 2023

McFadden & Company
380 West Washington Ave
Madison, Wisconsin 53703
608.251.1350
james@mcfadden.com

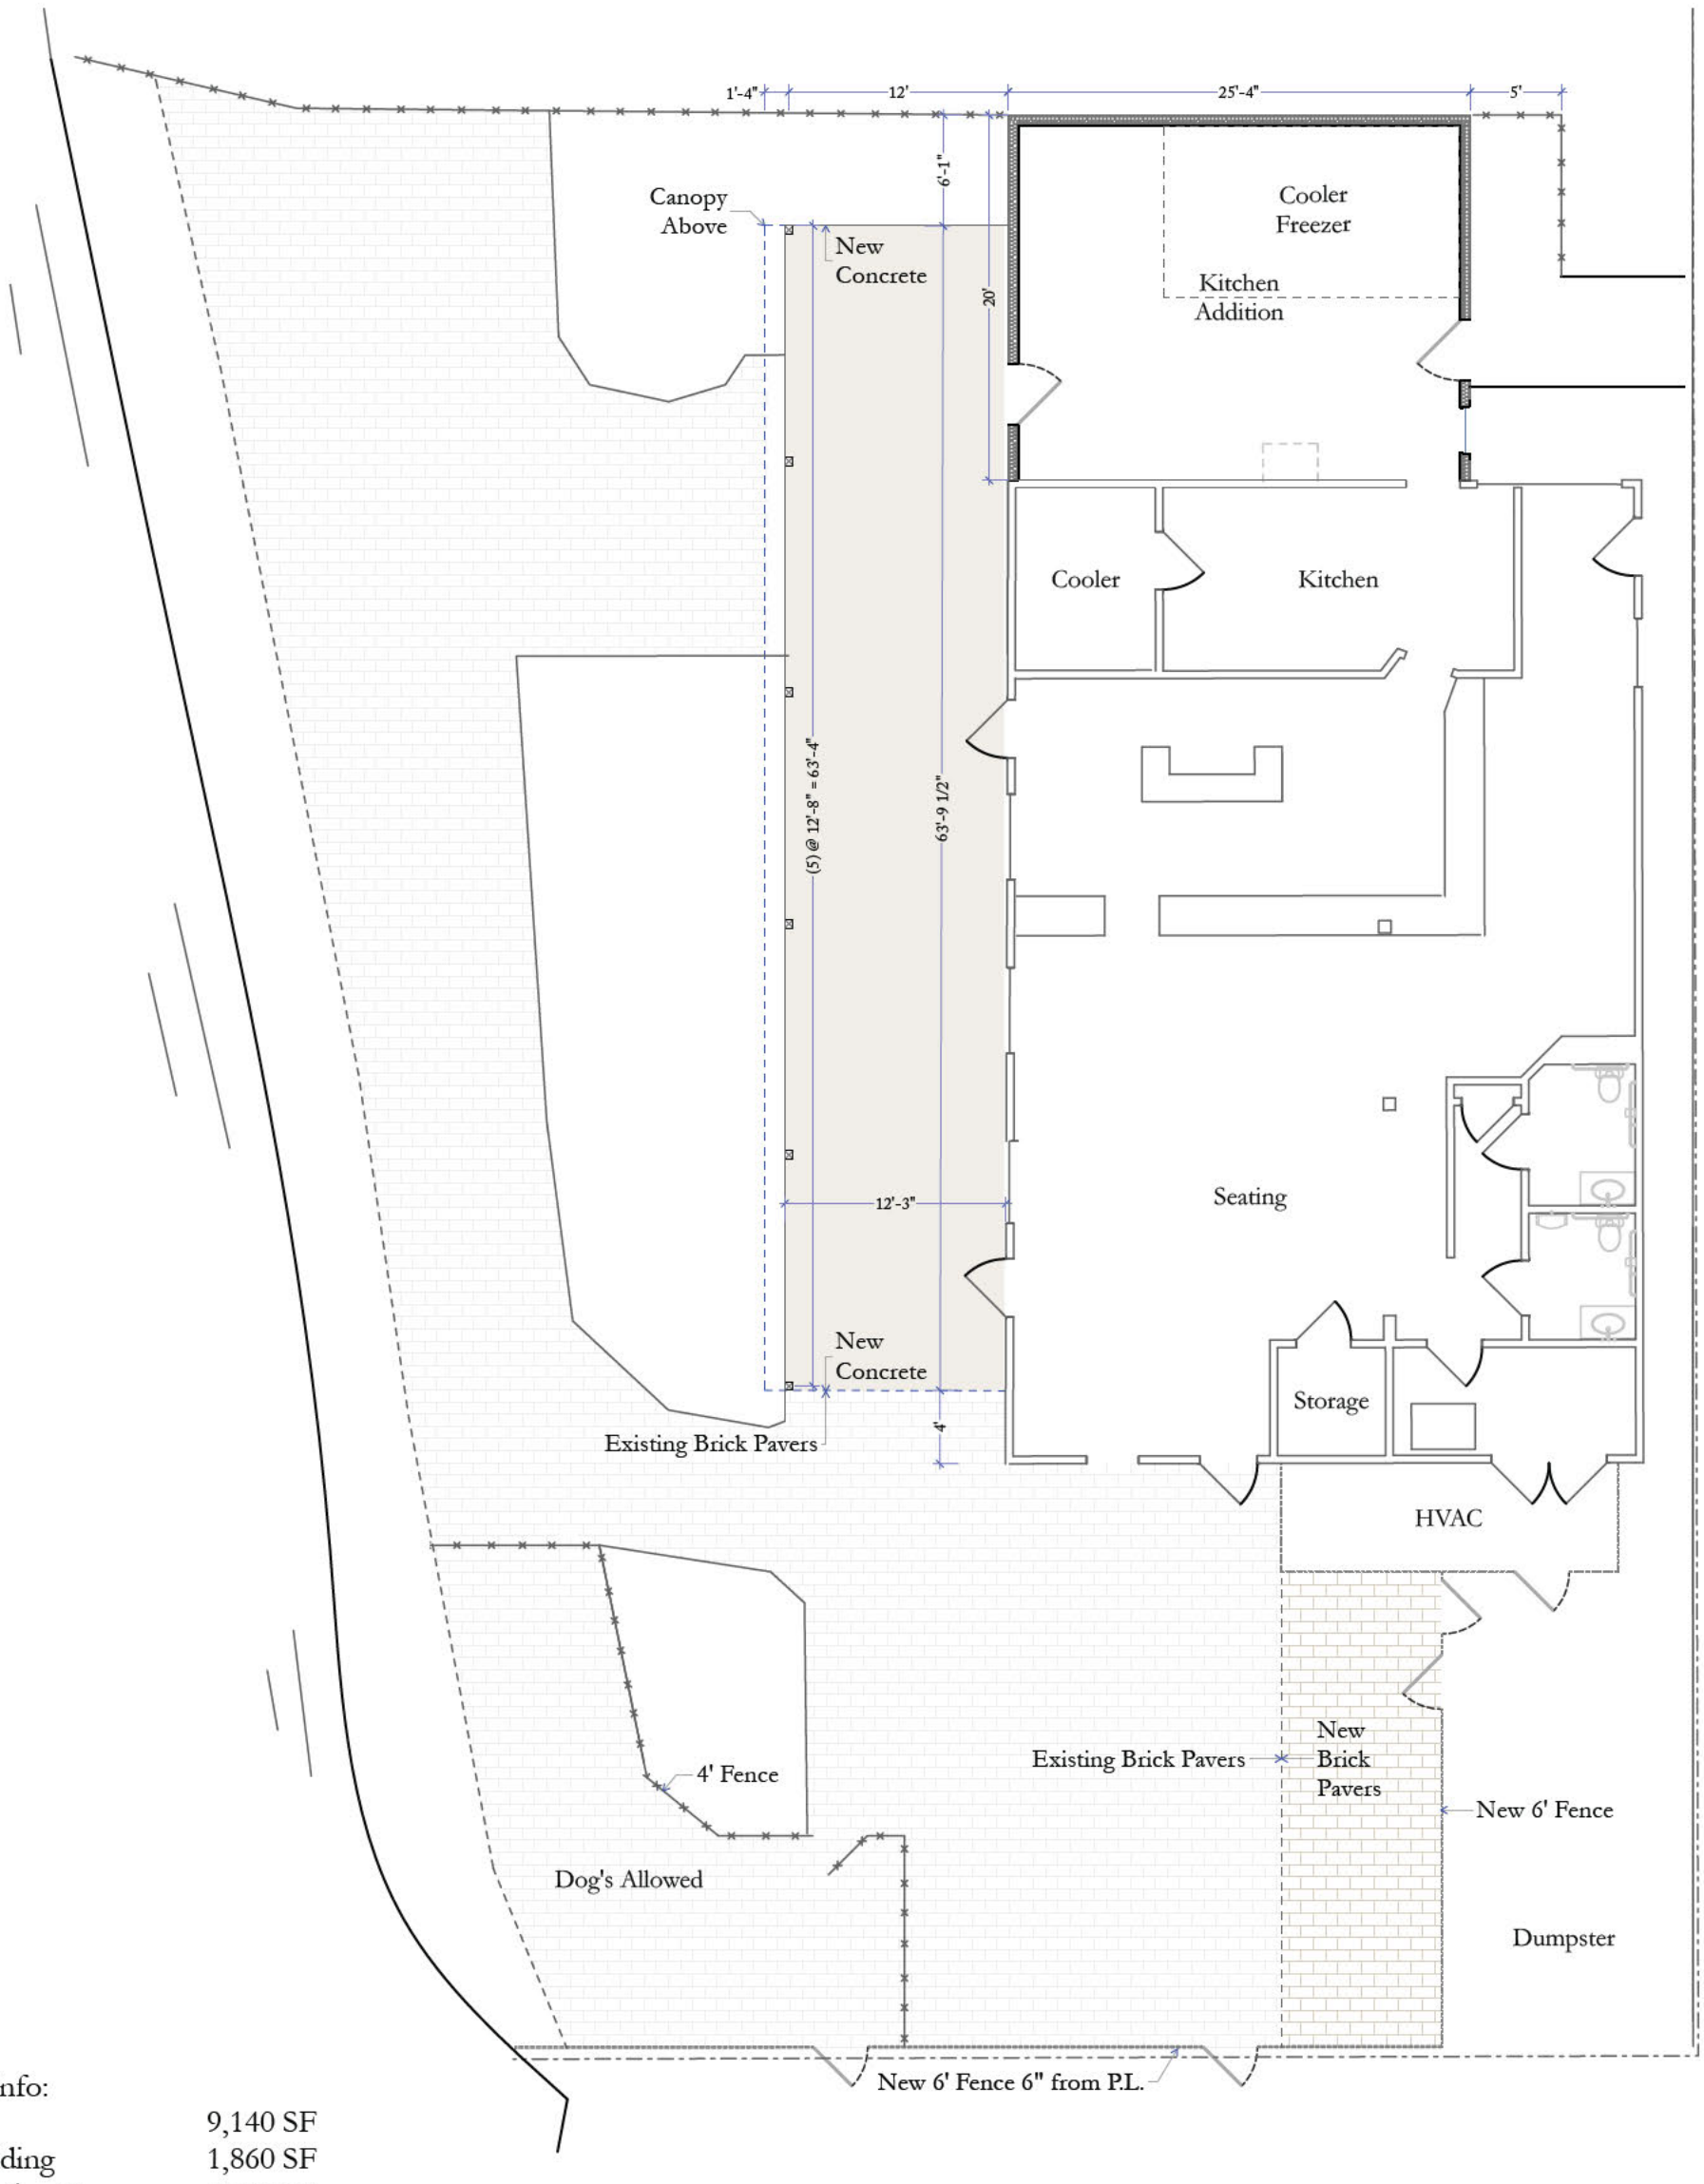

Site Info:

Site	9,140 SF
Building	1,860 SF
Existing Pavers	3,336 SF
Removed Pavers	(778) SF
New Pavers	228 SF
Existing Concrete	573 SF
New Concrete	781 SF
Total Paved	4,140 SF
Total Impervious	6,000 SF - 66%
Project Area	
West of Building	781 SF New Canopy & Slab
South of Building	228 SF New Pavers
Total Area Disturbed	

Proposed Fence

Proposed Site Plan-Fall 2023 @ 1" = 10'
324 South Water St, Stoughton, WI
February 22, 2023