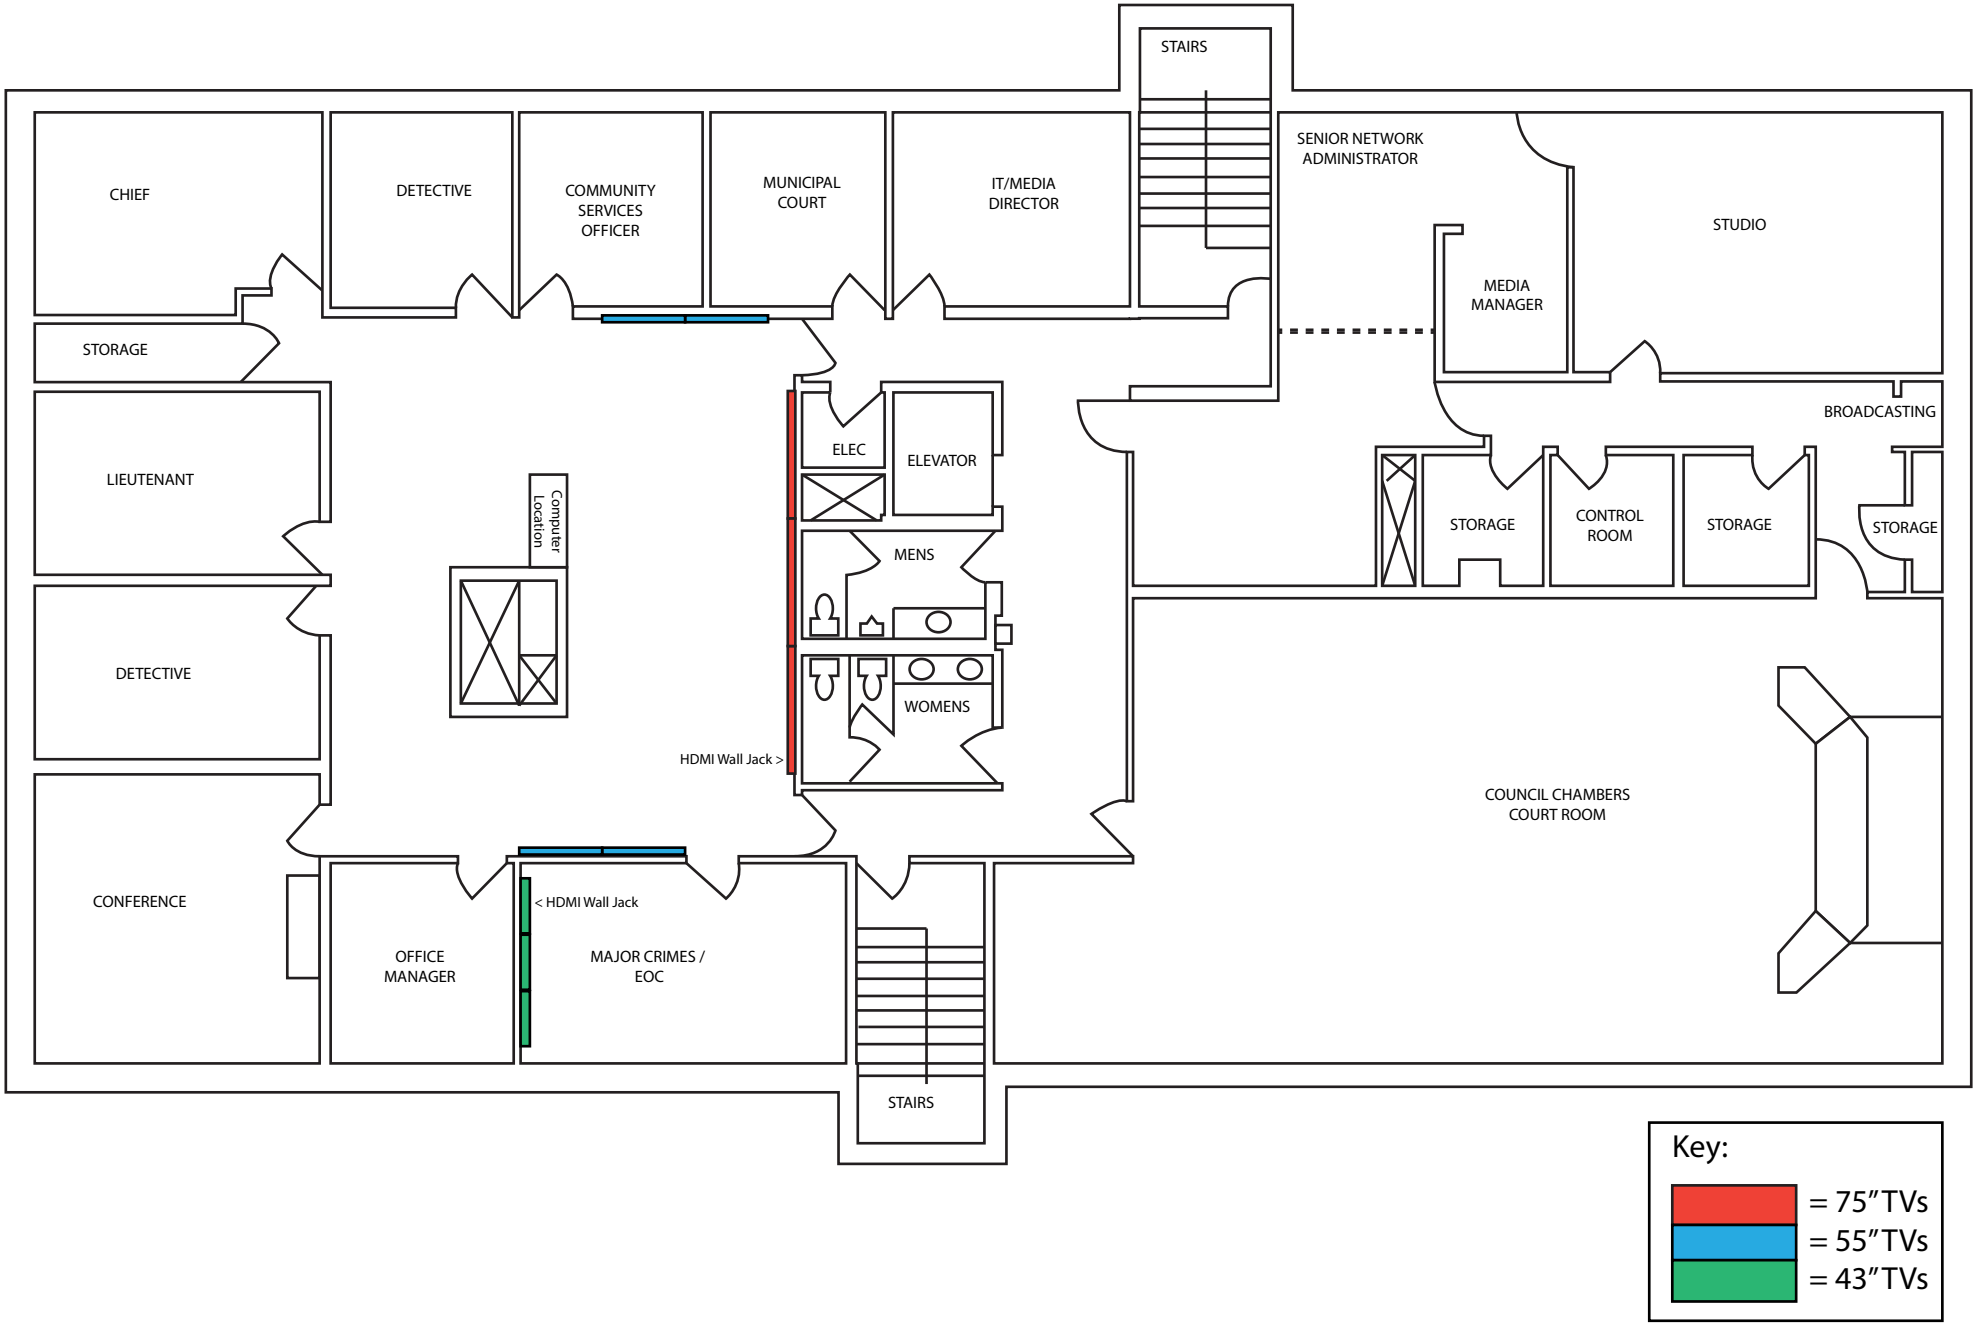
STAIRS
CHIEF
DETECTIVE
COMMUNITY SERVICES OFFICER
MUNICIPAL COURT
IT/MEDIA DIRECTOR
SENIOR NETWORK ADMINISTRATOR
STUDIO
MEDIA MANAGER
STORAGE
BROADCASTING
LIEUTENANT
ELEC
ELEVATOR
Computer Location
MENS
STORAGE
CONTROL ROOM
STORAGE
STORAGE
DETECTIVE
WOMENS
HDMI Wall Jack >
COUNCIL CHAMBERS COURT ROOM
CONFERENCE
< HDMI Wall Jack
OFFICE MANAGER
MAJOR CRIMES / EOC
STAIRS
Key:
= 75"TVs
= 55"TVs
= 43"TVs