STOUGHTON WHITE WATER PARK

CONCEPT DRAFT 3·4·2018

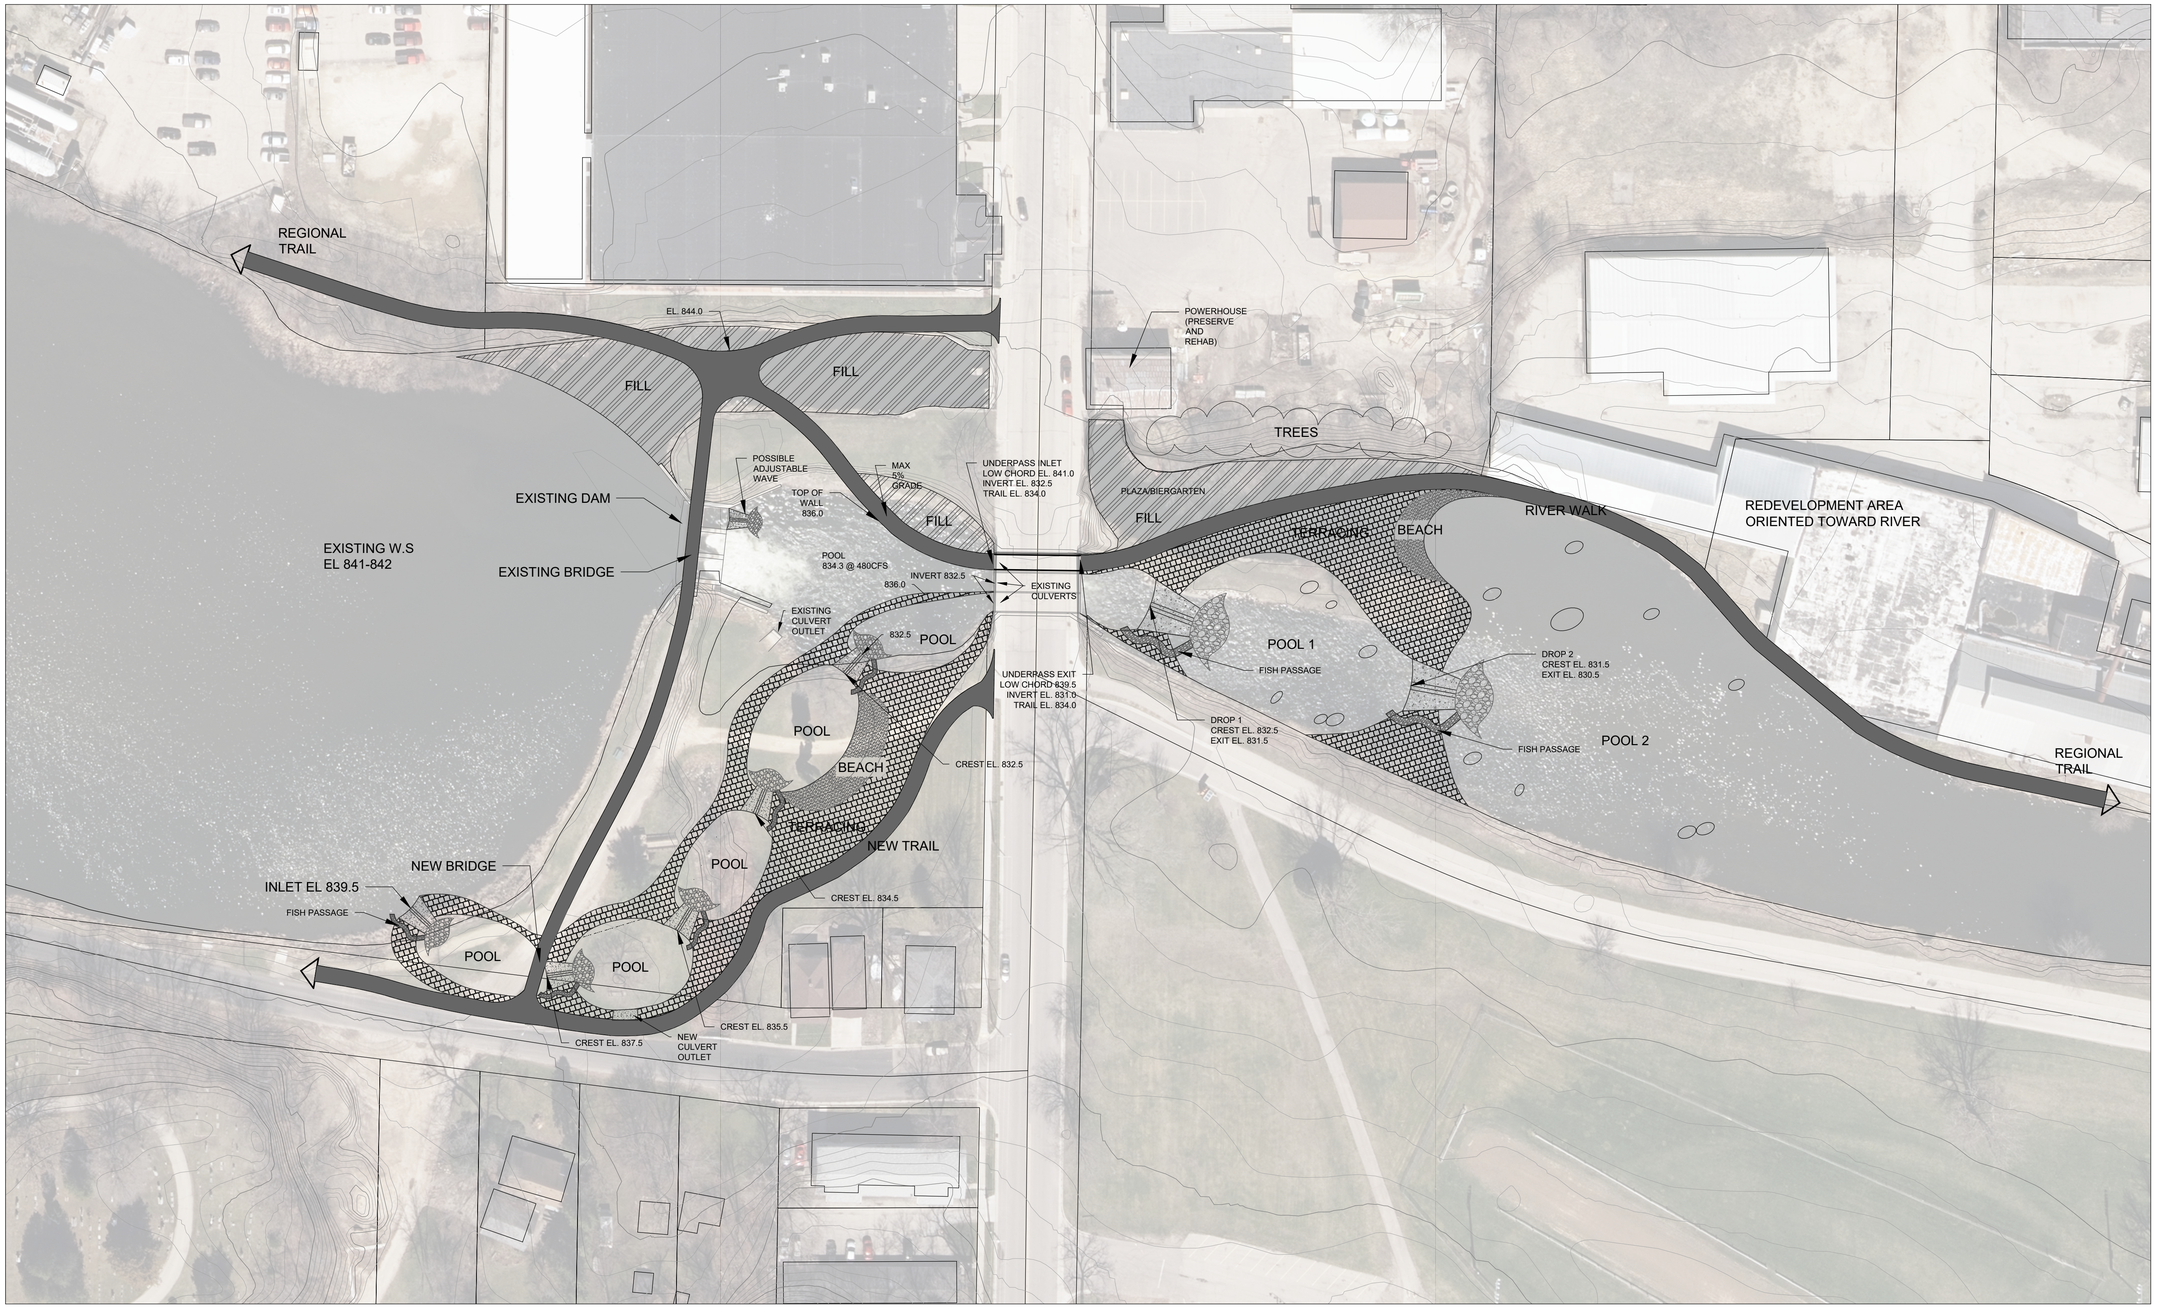

STOUGHTON CONCEPTUAL SITE PLAN

N

SCALE BAR 1"=50'

50 0 50

CONTOUR INTERVAL ONE FOOT

NOTES:

1. SOURCE TOPOGRAPHY SHOWN BASED ON DATA PROVIDED BY DANE COUNTY. THE CONTRACTOR SHALL VERIFY EXISTING CONDITIONS AND ADJUST WORK PLAN ACCORDINGLY PRIOR TO BEGINNING CONSTRUCTION.
2. HORIZONTAL COORDINATE SYSTEM NAD_1983_HARN_WISCRS_Dane_County_Feet
3. ELEVATIONS REFERENCE VERTICAL DATUM NGVD29

Recreation Engineering & Planning

RECREATION ENGINEERING AND PLANNING
485 ARAPAHOE AVE.
BOULDER | CO | 80302
WWW.BOATERPARKS.COM

DRAFT

PROJECT OWNER:

CITY OF STOUGHTON
381 E. MAIN STREET
STOUGHTON, WI 53589

STOUGHTON WHITEWATER PARK

YAHARA RIVER

STOUGHTON, WI

PRELIMINARY - NOT FOR CONSTRUCTION

SITE PLAN

REVISIONS:

NO.	DATE
#	----

DESIGNED: GL DRAFTED: SL

CHECKED: XX

PLOT DATE: 01/28/2018

DRAWING NO.

C-03

SHEET C-03 OF 3