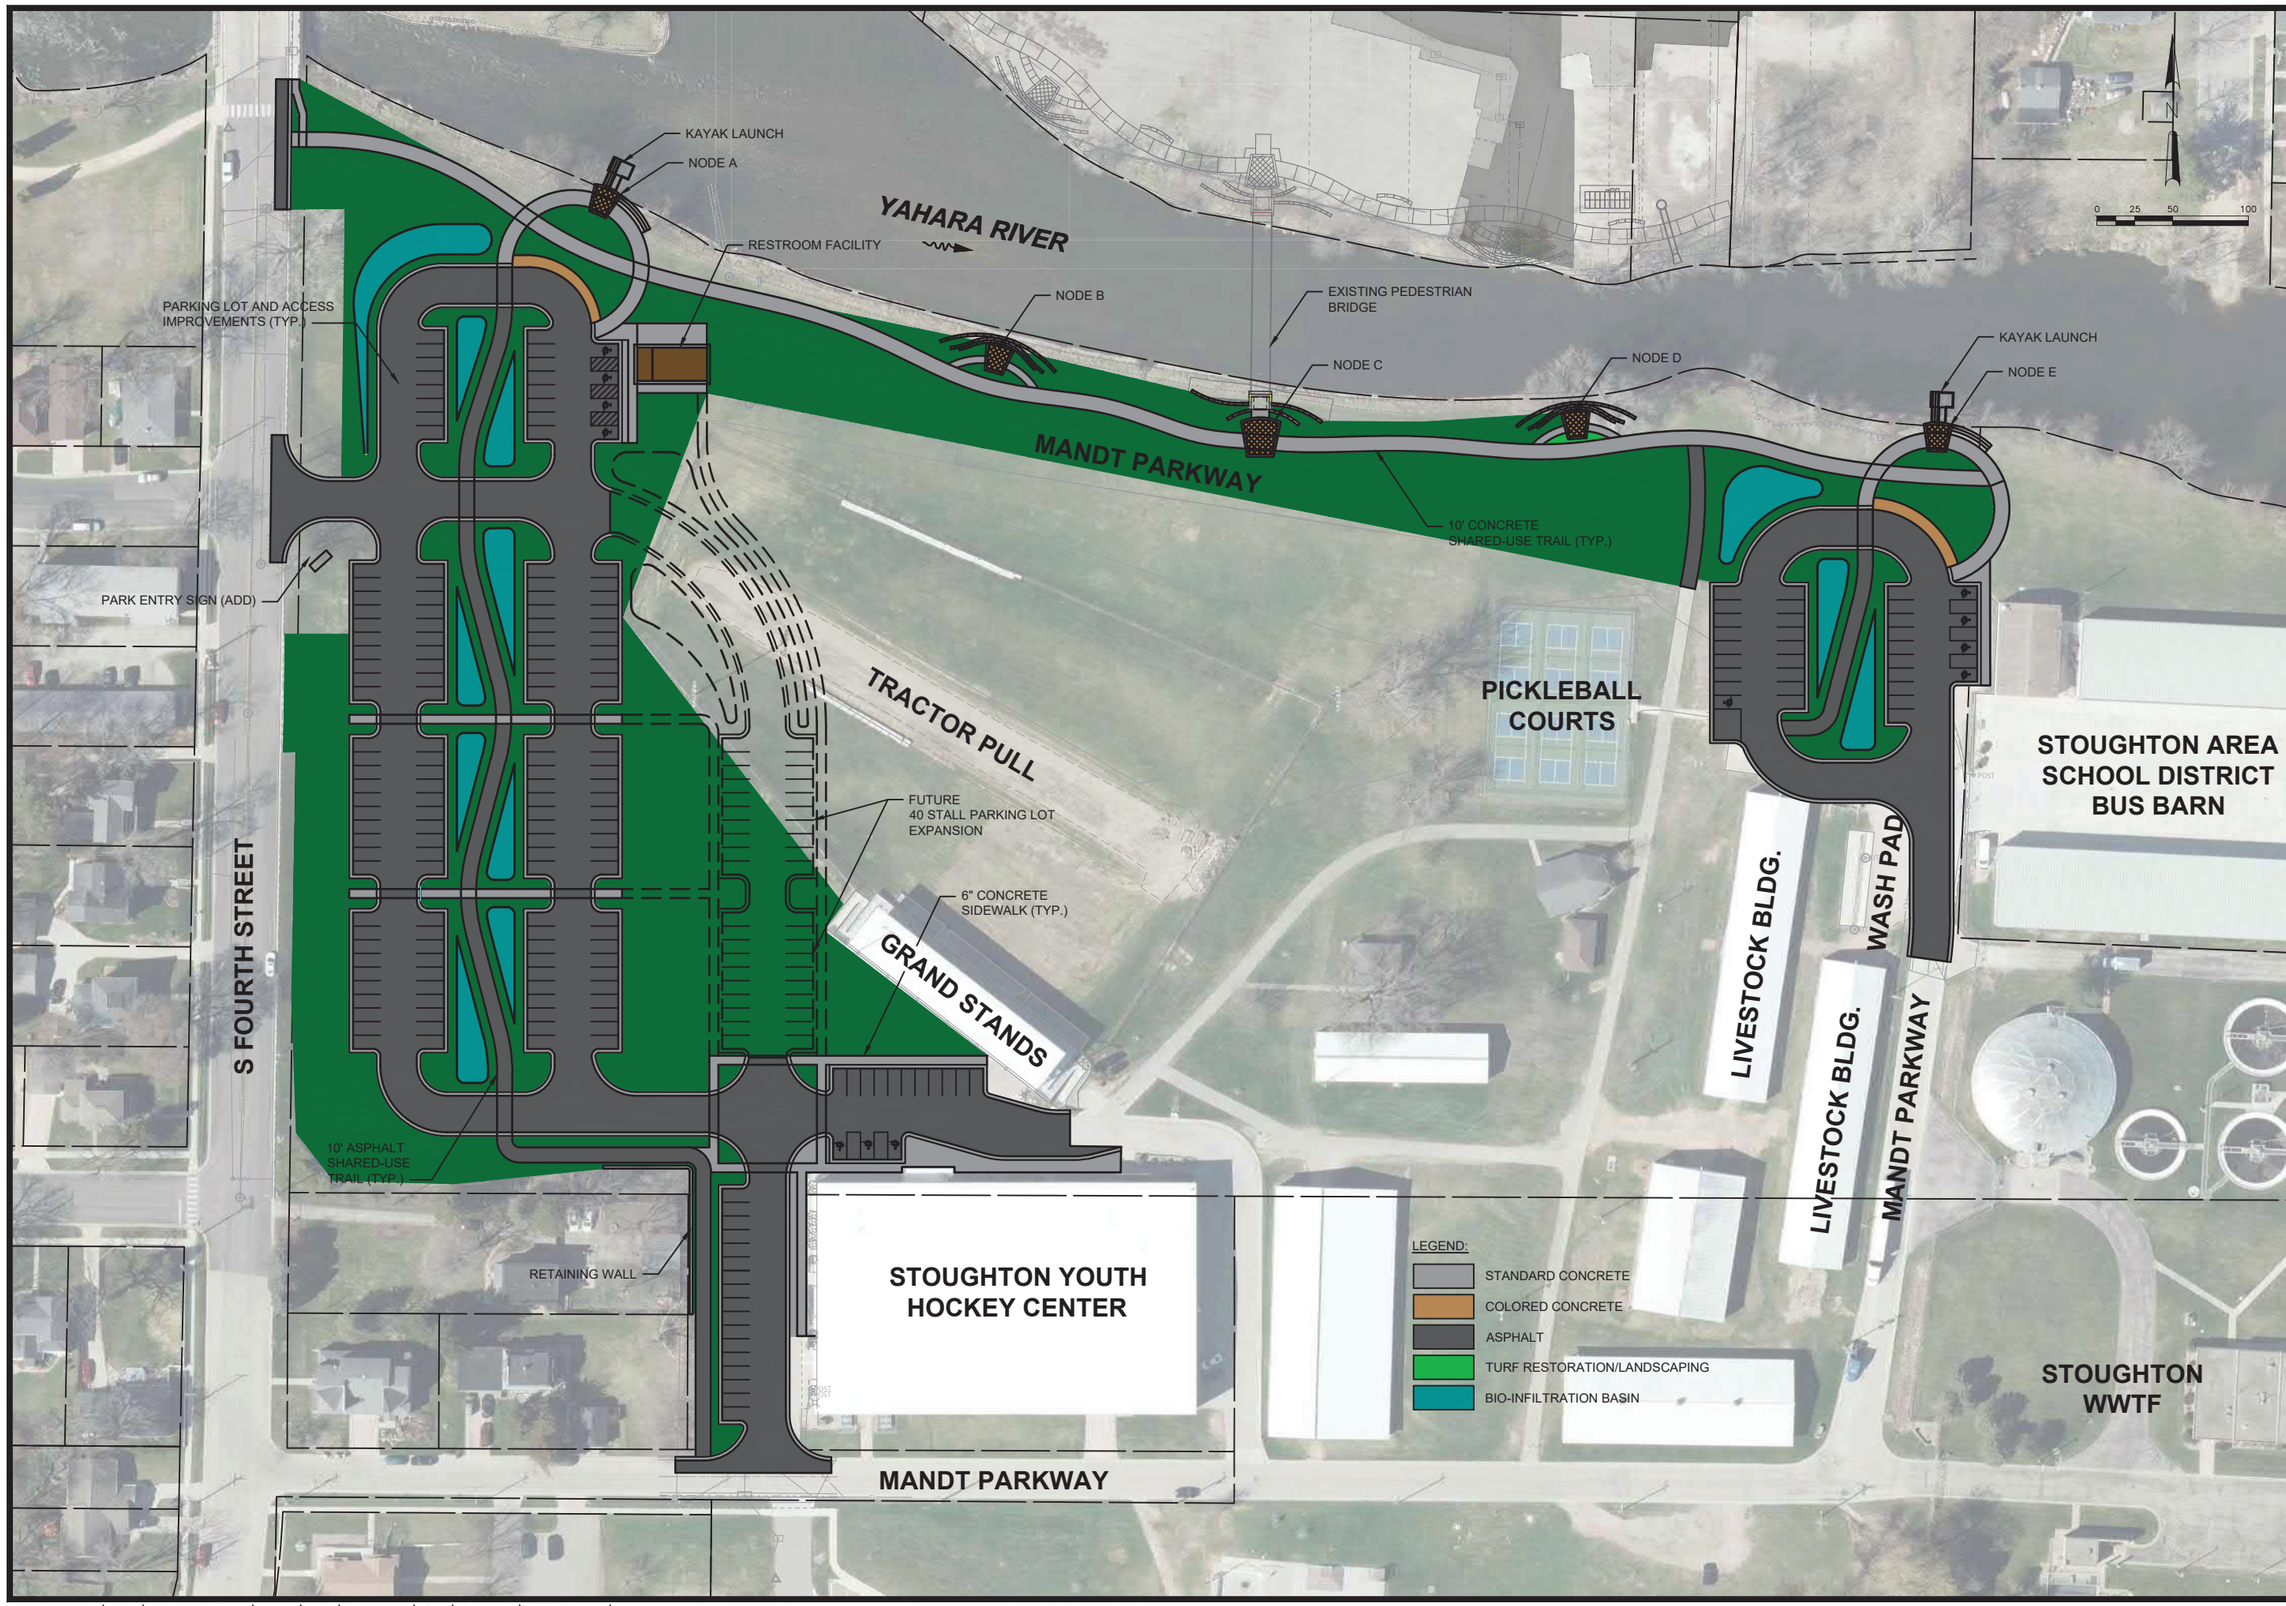

NO.	REVISIONS	DATE:

MANDT PARK
SITE RESTORATION PLAN

MANDT PARK IMPROVEMENTS
PHASE 1
CIYT OF STOUGHTON
DANE COUNTY, WISCONSIN

JOB NO.
1040.138

PROJECT MGR.
ZRS

STRAND ASSOCIATES®

SHEET
11

File: S:\MAD\1000--1099\1040\138\Drawings\CAD\Civil 3d\SheetsPlan\Mandt Park_Restoration Plan.dwg Time: Jan 26, 2022 – 2:08pm