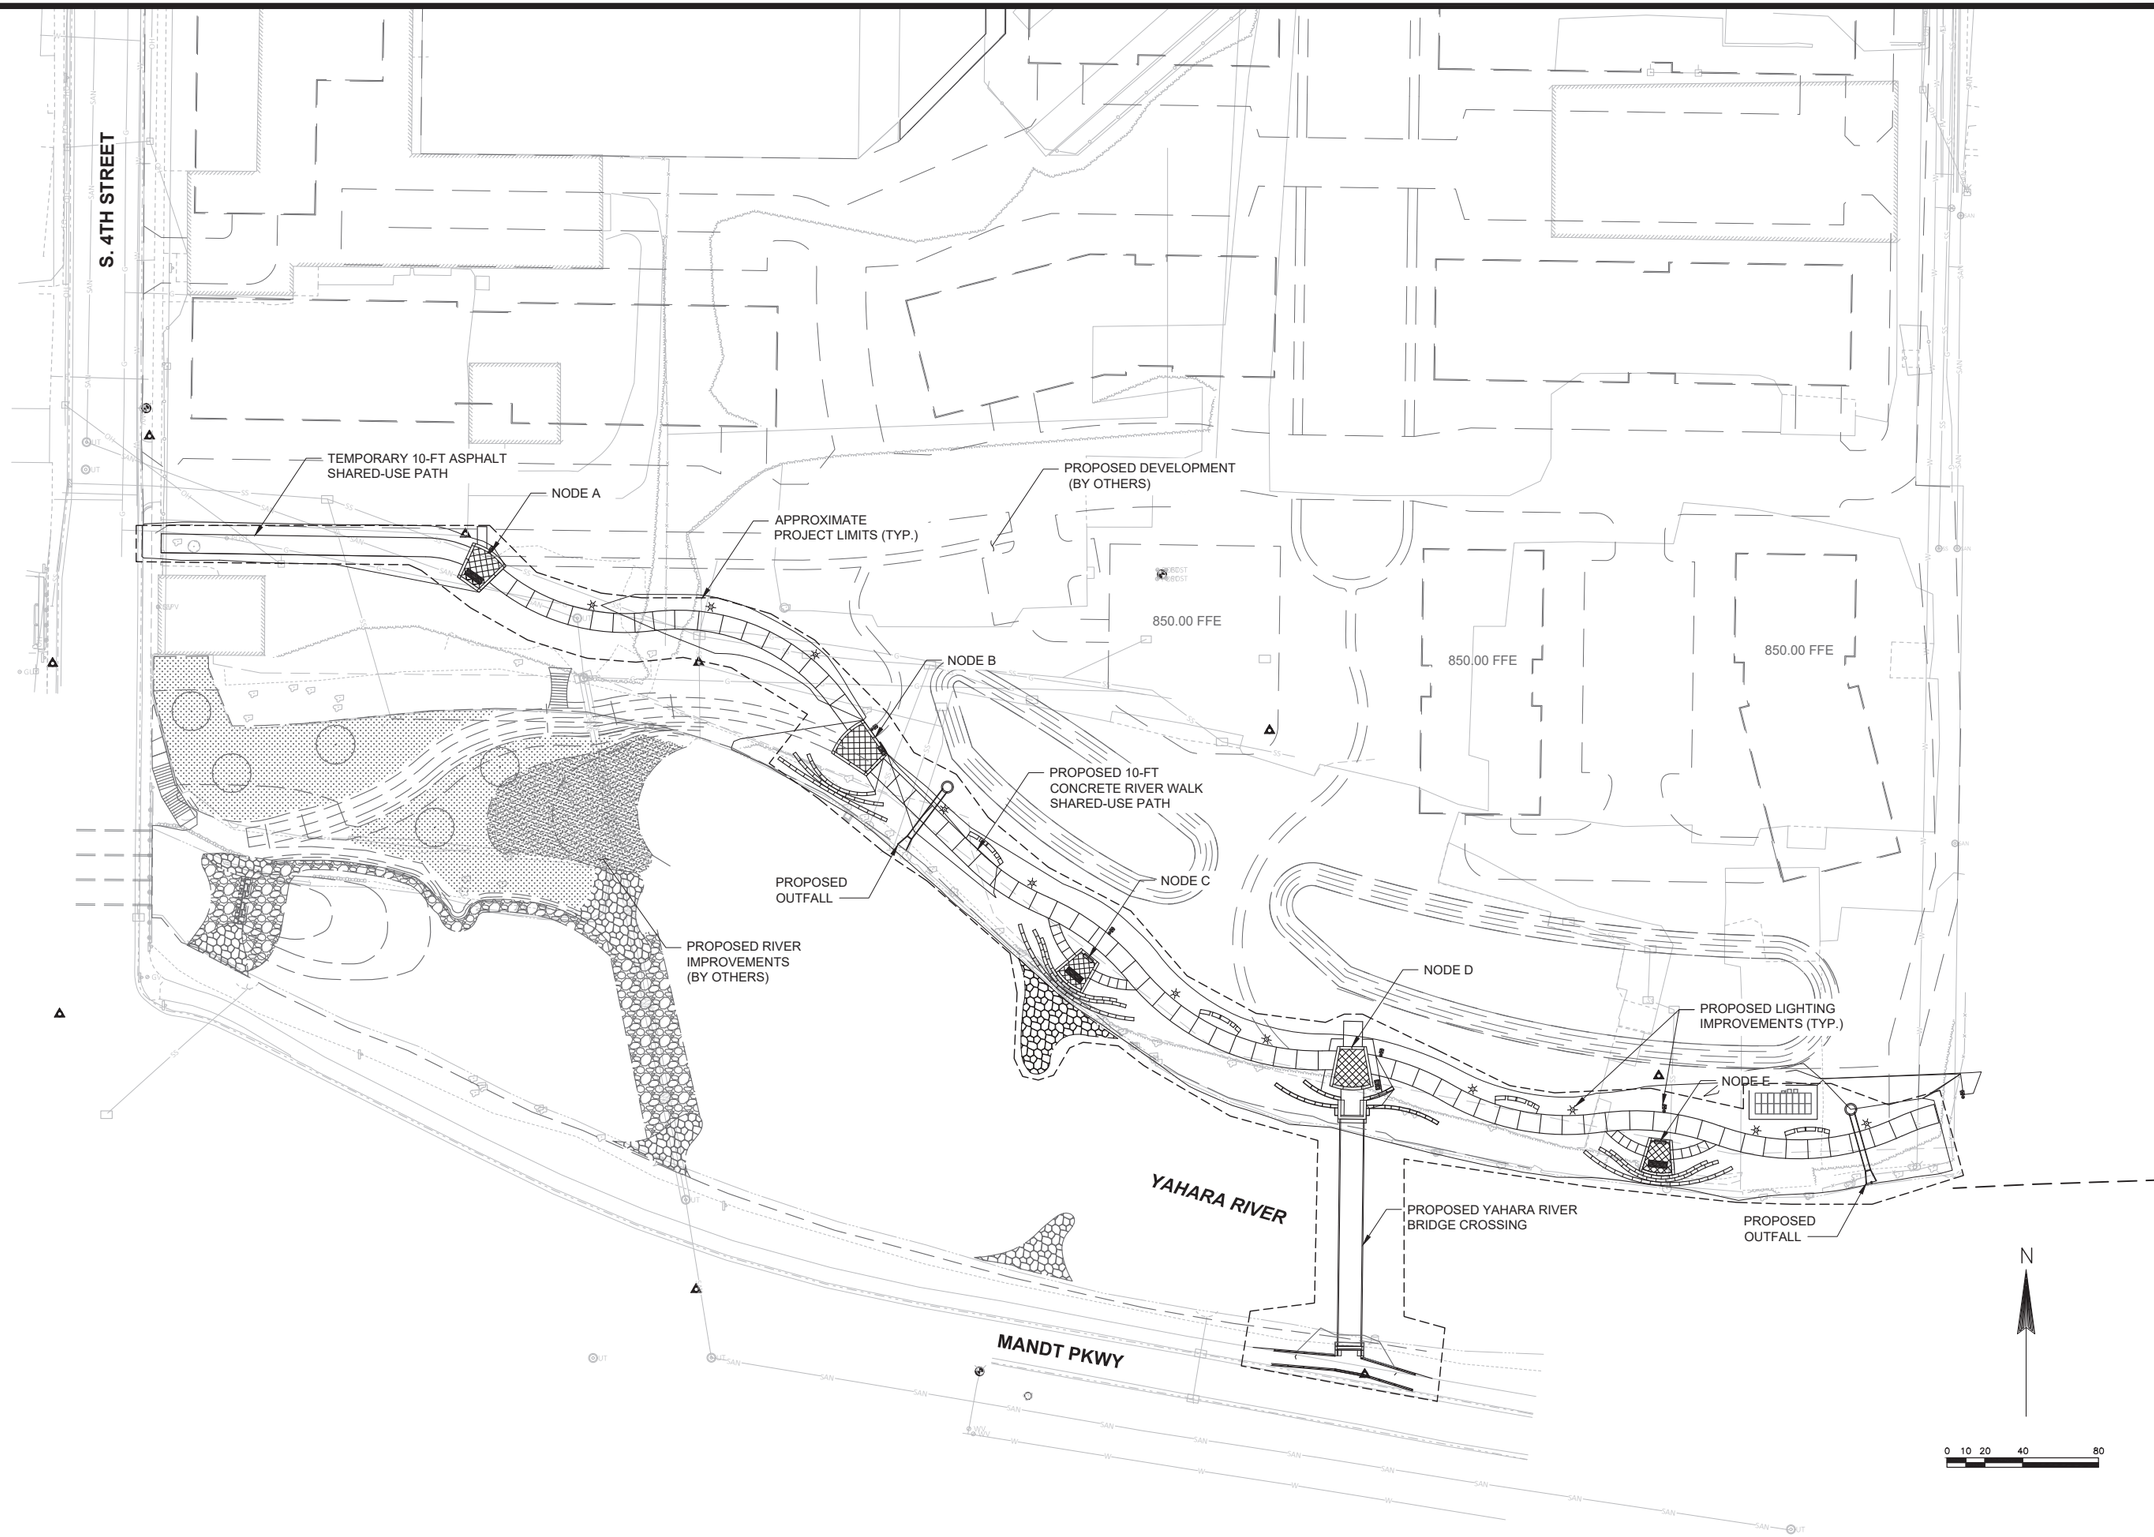

NO.	REVISIONS	DATE:

PROJECT OVERVIEW

YAHARA RIVER PEDESTRIAN BRIDGE AND RIVER WALK
CITY OF STOUGHTON
STOUGHTON, WI

JOB NO. 1040.129

PROJECT MGR. ZACH SIMPSON

STRAND ASSOCIATES®

SHEET 3

File: S:\MAD\1000--1099\1040\129\Drawings\CAD\Civil 3d\SheetsPlan\03_Project Overview.dwg Time: Mar 23, 2021 - 1:44pm