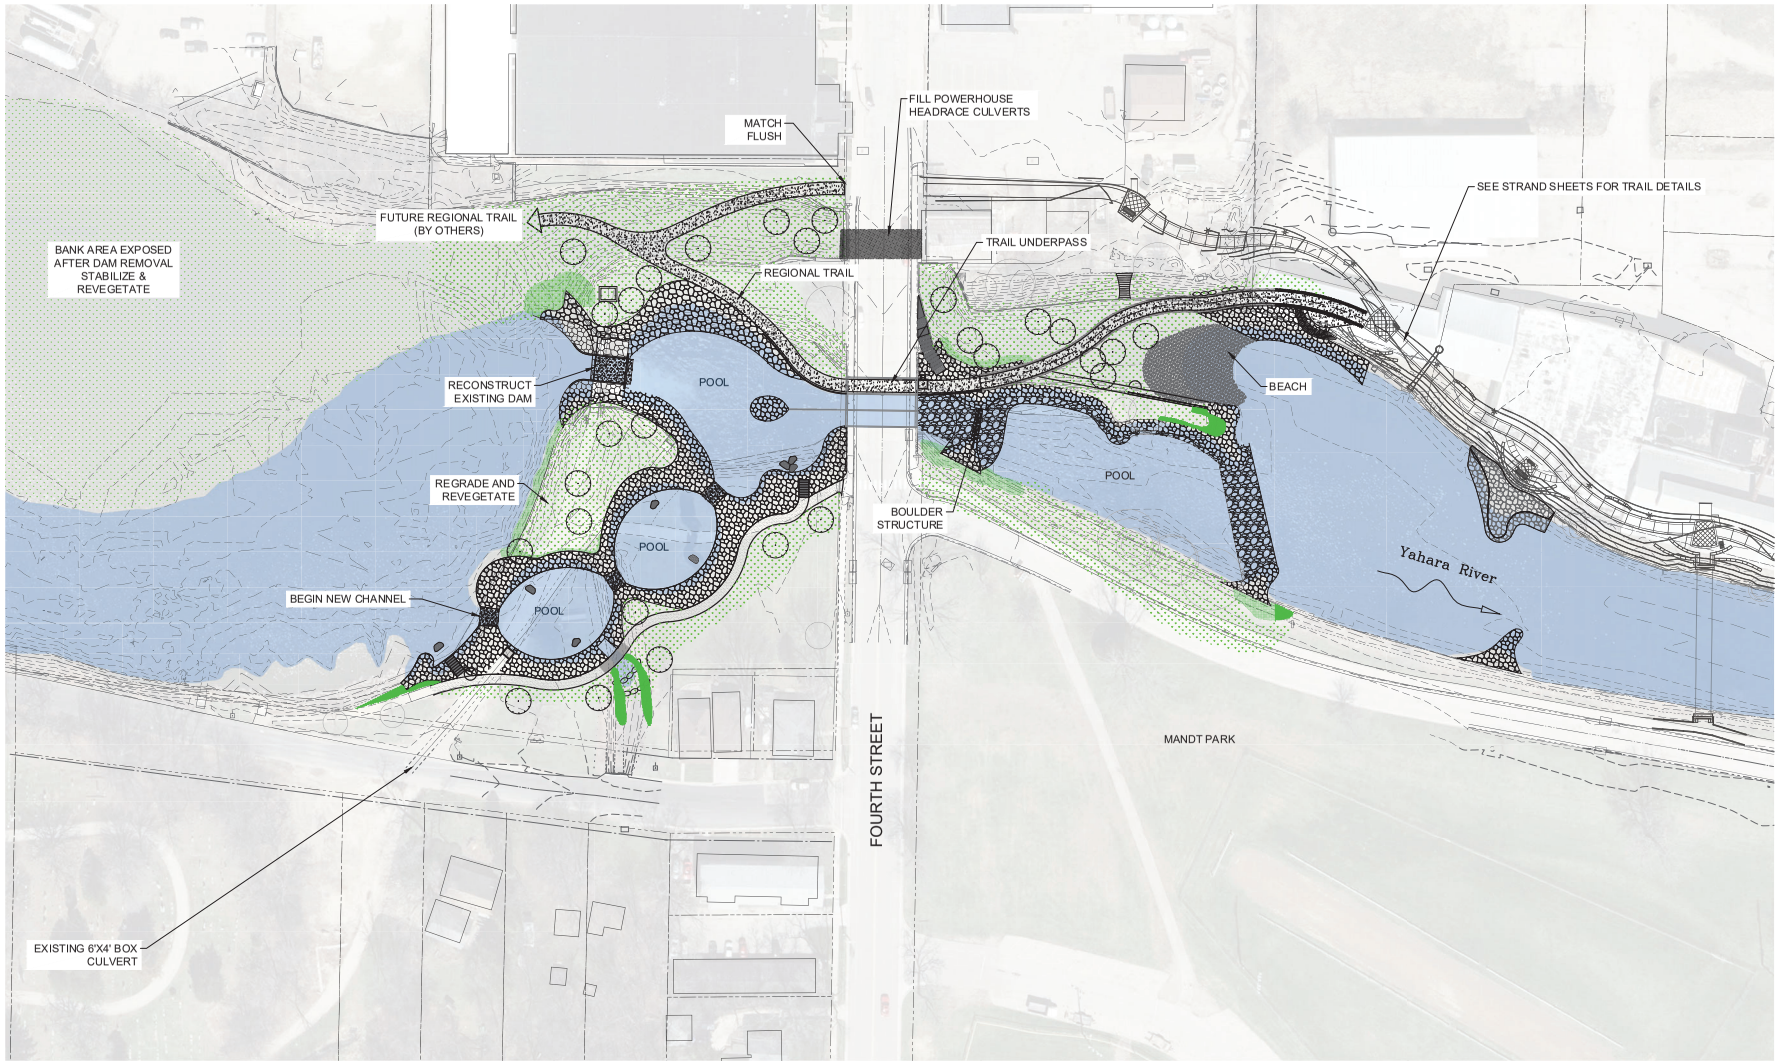

SITE PLAN - RIVER PARK

N

SCALE BAR 1"=50'

50 0 50

CONTOUR INTERVAL 2FT

NOTES:

1. SEEDING AND RESTORATION PLAN FOR EXPOSED BANK AREAS AFTER DAM REMOVAL DEVELOPED BY OTHERS

Recreation Engineering & Planning

RECREATION ENGINEERING AND PLANNING
485 ARAPAHOE AVE.
BOULDER | CO | 80302
WWW.BOATERPARKS.COM

DRAFT

PROJECT OWNER:
CITY OF STOUGHTON
---
381 E. MAIN ST
STOUGHTON, WI 53589

YAHARA RIVER PARK
YAHARA RIVER
STOUGHTON, WISCONSIN

PRELIMINARY - NOT FOR CONSTRUCTION

SITE PLAN-RIVER PARK

REVISIONS:

NO.	DATE

DESIGNED: ML
DRAFTED: RG
CHECKED: GL
PLOT DATE: 3/3/2022

DRAWING NO.

6

SHEET 6 OF 28