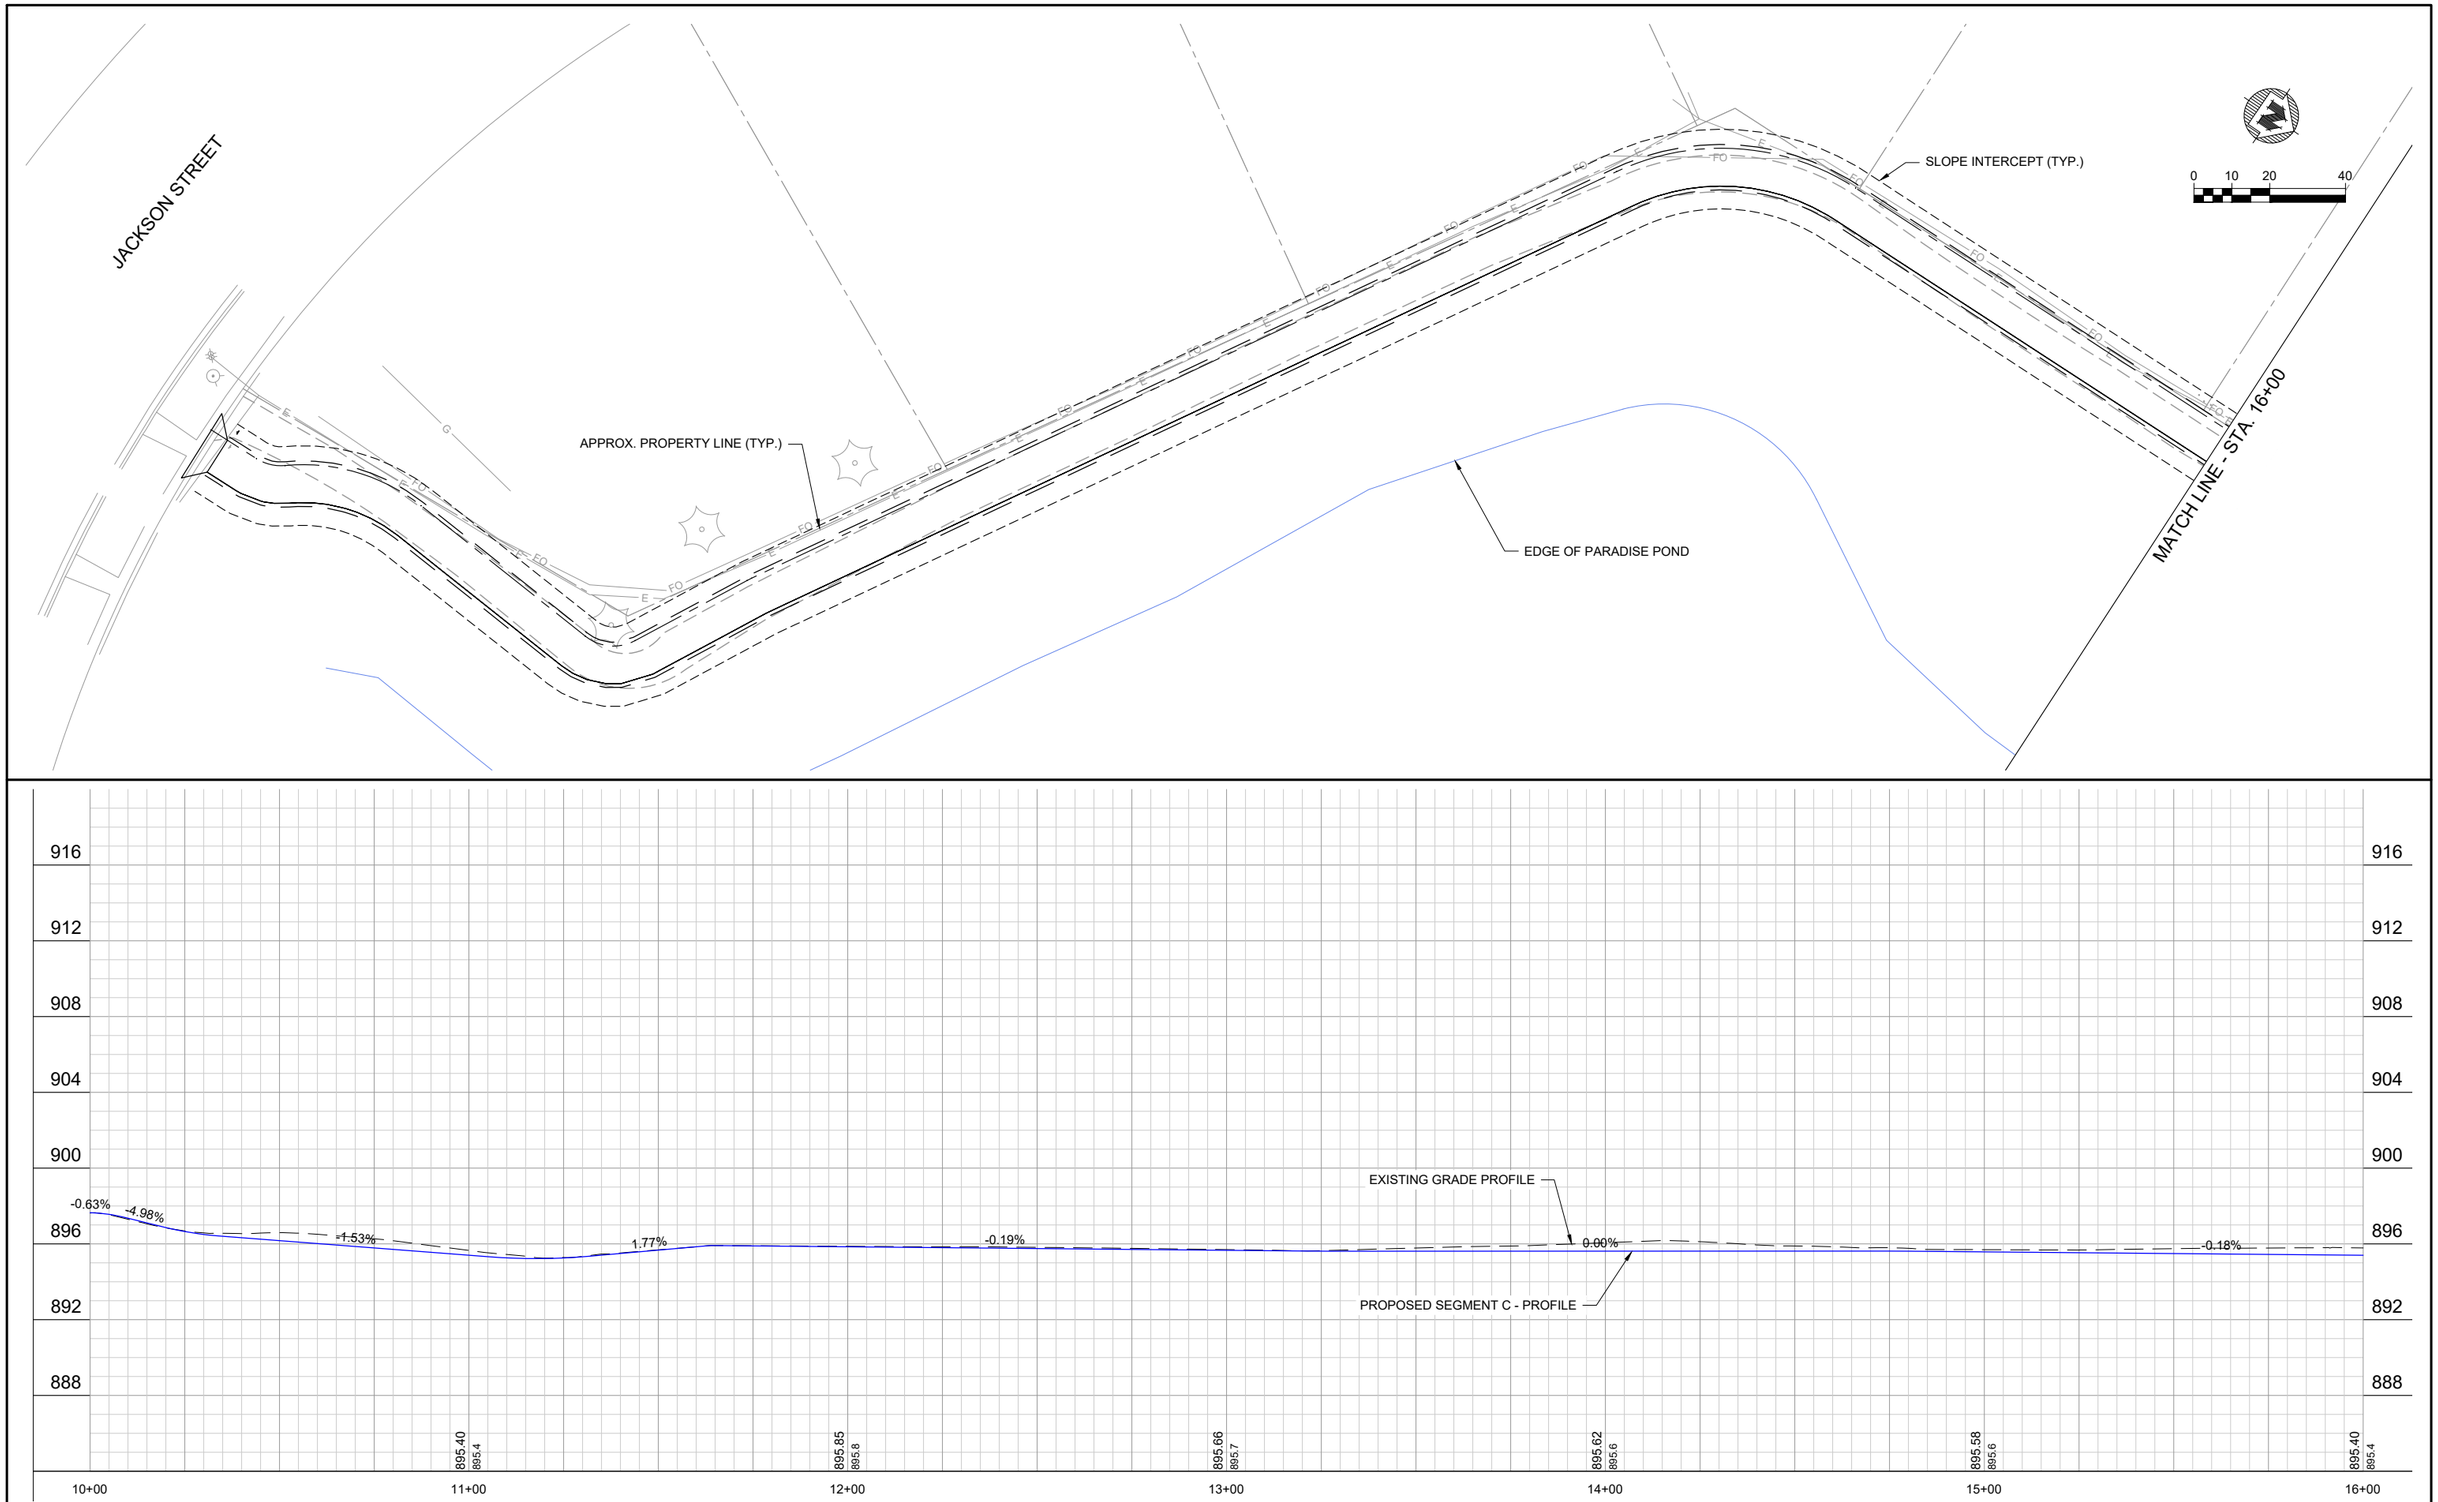

			NO.	DATE	REVISION	BY
PROJECT DATE: .	DRAWN BY:	Init	.	.	PRELIMINARY	.
	DESIGNED BY:	Init	.	.		.
	CHECKED BY:	Init	.	.		.

PLOT DATE: 9/9/2022 12:52 PM, G:\09\09360\09360023\CADD\Construction Documents\VFG -Segment C- (1) - (3).dwg

MSA

ENGINEERING | ARCHITECTURE | SURVEYING
FUNDING | PLANNING | ENVIRONMENTAL
1702 Pankratz St Madison, WI 53704
(608) 242-7779 www.msa-ps.com

© MSA Professional Services, Inc.

VIRGIN LAKE TRAIL
CITY OF STOUGHTON
DANE COUNTY, WISCONSIN

Segment C P&P Sheet - Buckingham to Jackson

PROJECT NO. 09360023

SHEET P1

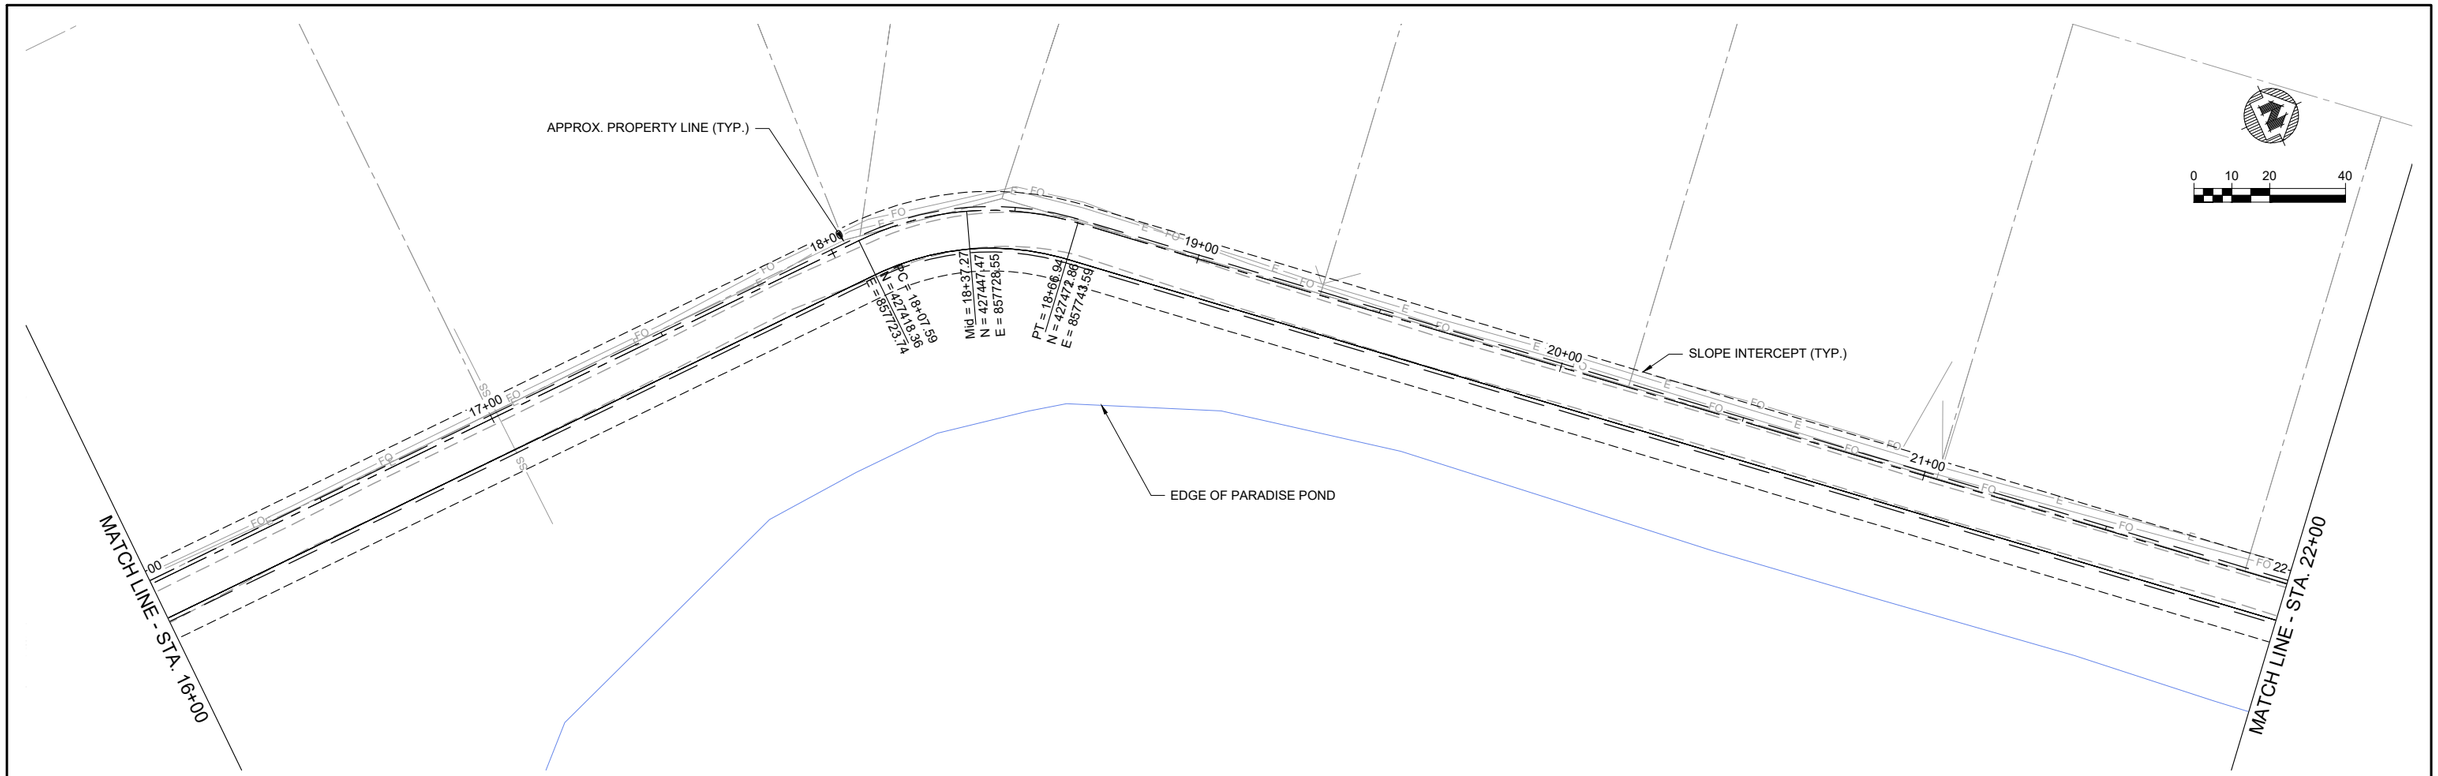

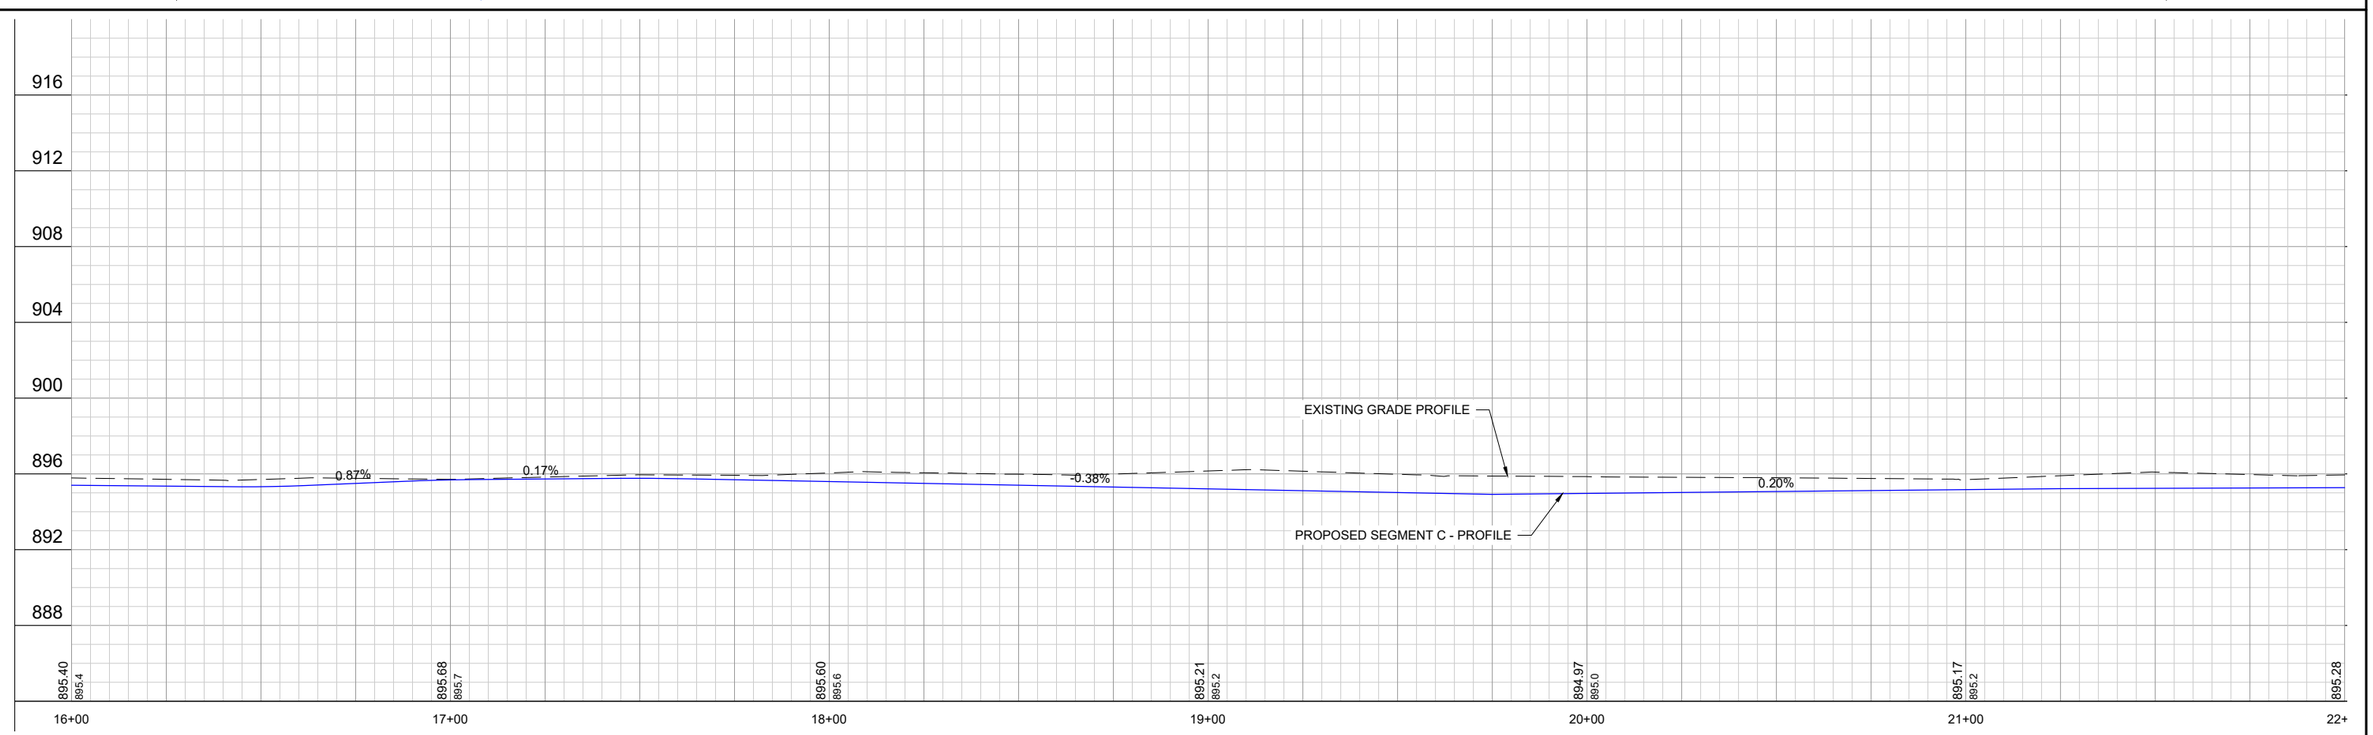

		NO.	DATE	REVISION	BY
PROJECT DATE: .	DRAWN BY: Init	.	.	PRELIMINARY	.
	DESIGNED BY: Init	.	.		.
	CHECKED BY: Init	.	.		.

PLOT DATE: 9/9/2022 12:52 PM, G:\09\09360\09360023\CADD\Construction Documents\VFG -Segment C- (1) - (3).dwg

MSA

ENGINEERING | ARCHITECTURE | SURVEYING
FUNDING | PLANNING | ENVIRONMENTAL
1702 Pankratz St Madison, WI 53704
(608) 242-7779 www.msa-ps.com

© MSA Professional Services, Inc.

VIRGIN LAKE TRAIL
CITY OF STOUGHTON
DANE COUNTY, WISCONSIN

Segment C P&P Sheet - Buckingham to Jackson

PROJECT NO. 09360023

SHEET P2

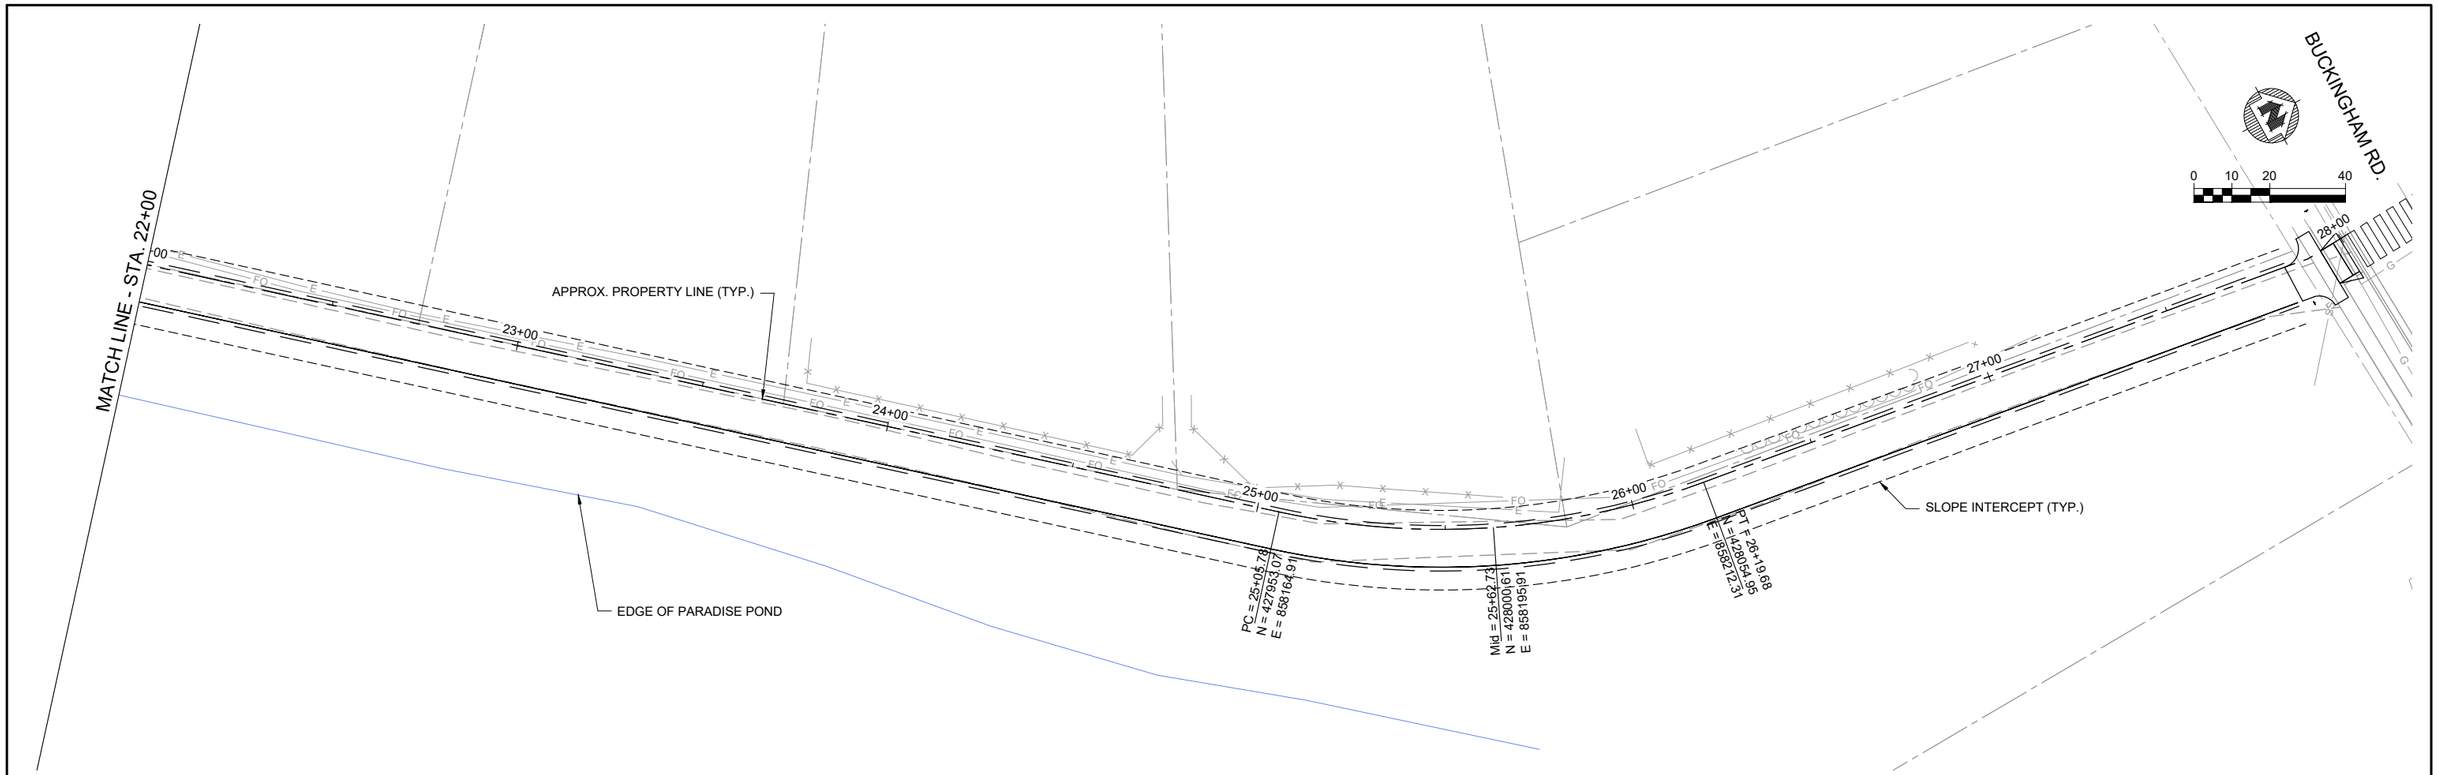

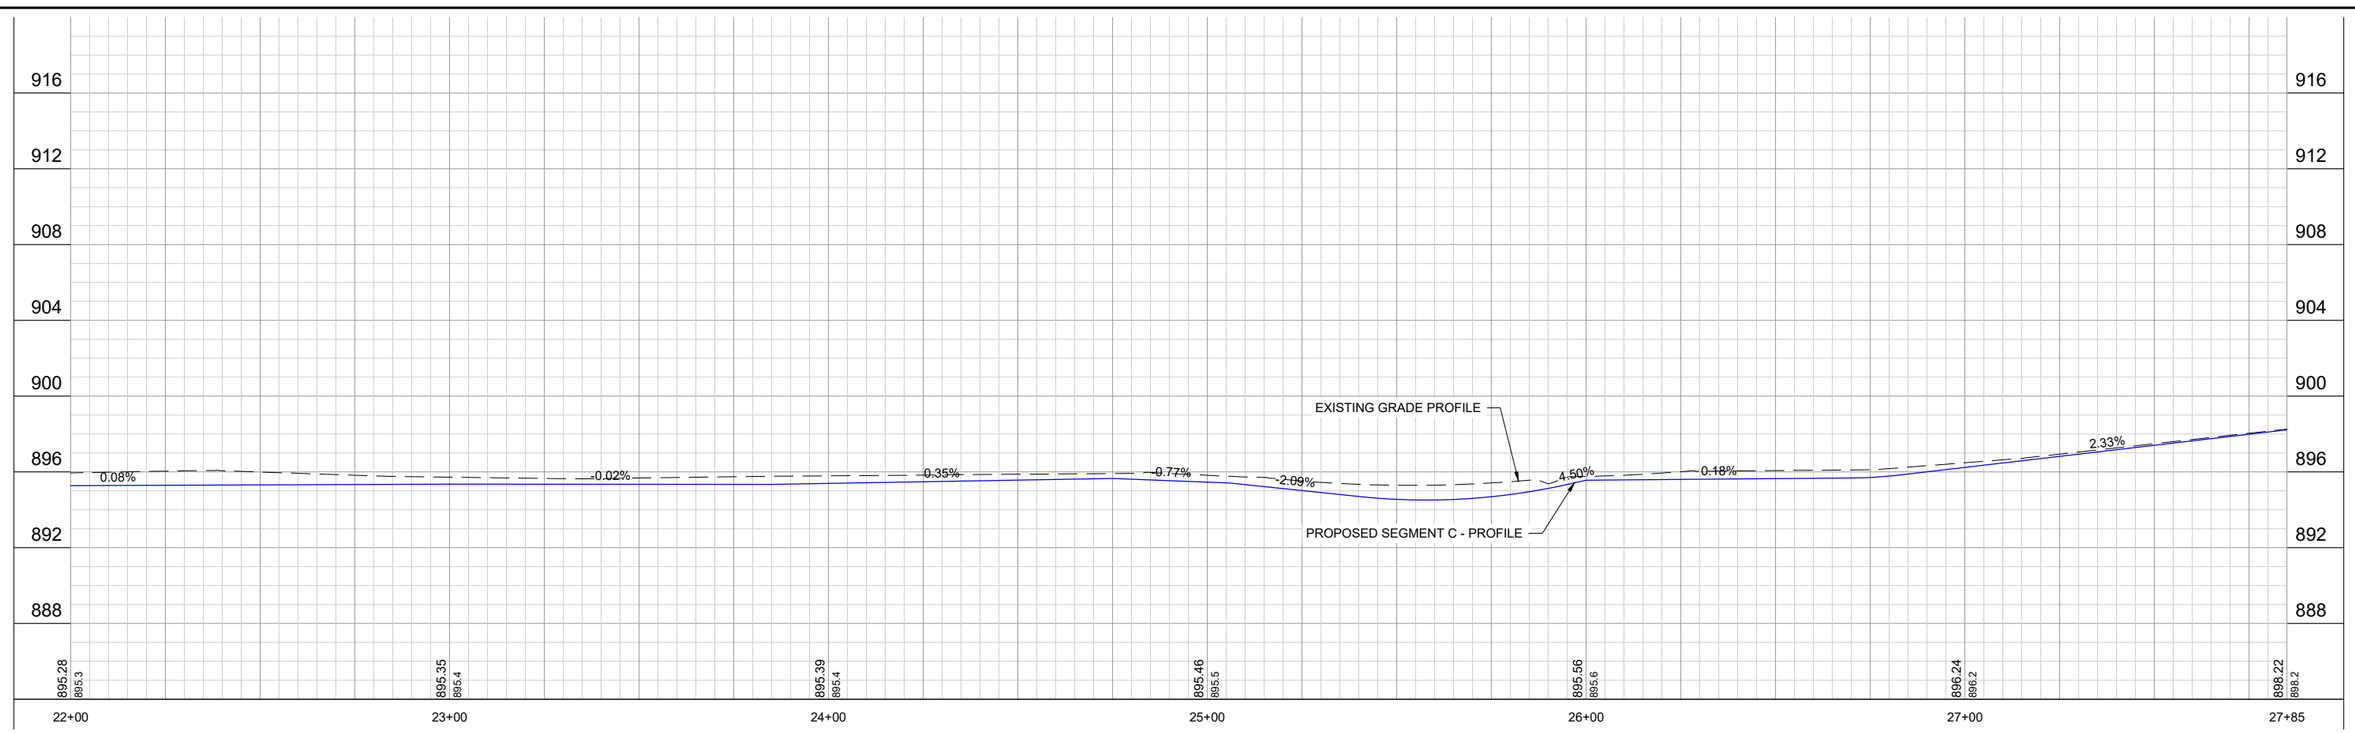

			NO.	DATE	REVISION	BY
PROJECT DATE: .	DRAWN BY:	Init	.	.	PRELIMINARY	.
	DESIGNED BY:	Init	.	.		.
	CHECKED BY:	Init	.	.		.

PLOT DATE: 9/9/2022 12:52 PM, G:\09\09360\09360023\CADD\Construction Documents\VFG -Segment C- (1) - (3).dwg

MSA

ENGINEERING | ARCHITECTURE | SURVEYING
FUNDING | PLANNING | ENVIRONMENTAL
1702 Pankratz St Madison, WI 53704
(608) 242-7779 www.msa-ps.com

© MSA Professional Services, Inc.

VIRGIN LAKE TRAIL
CITY OF STOUGHTON
DANE COUNTY, WISCONSIN

Segment C P&P Sheet - Buckingham to Jackson

PROJECT NO. 09360023

SHEET P3

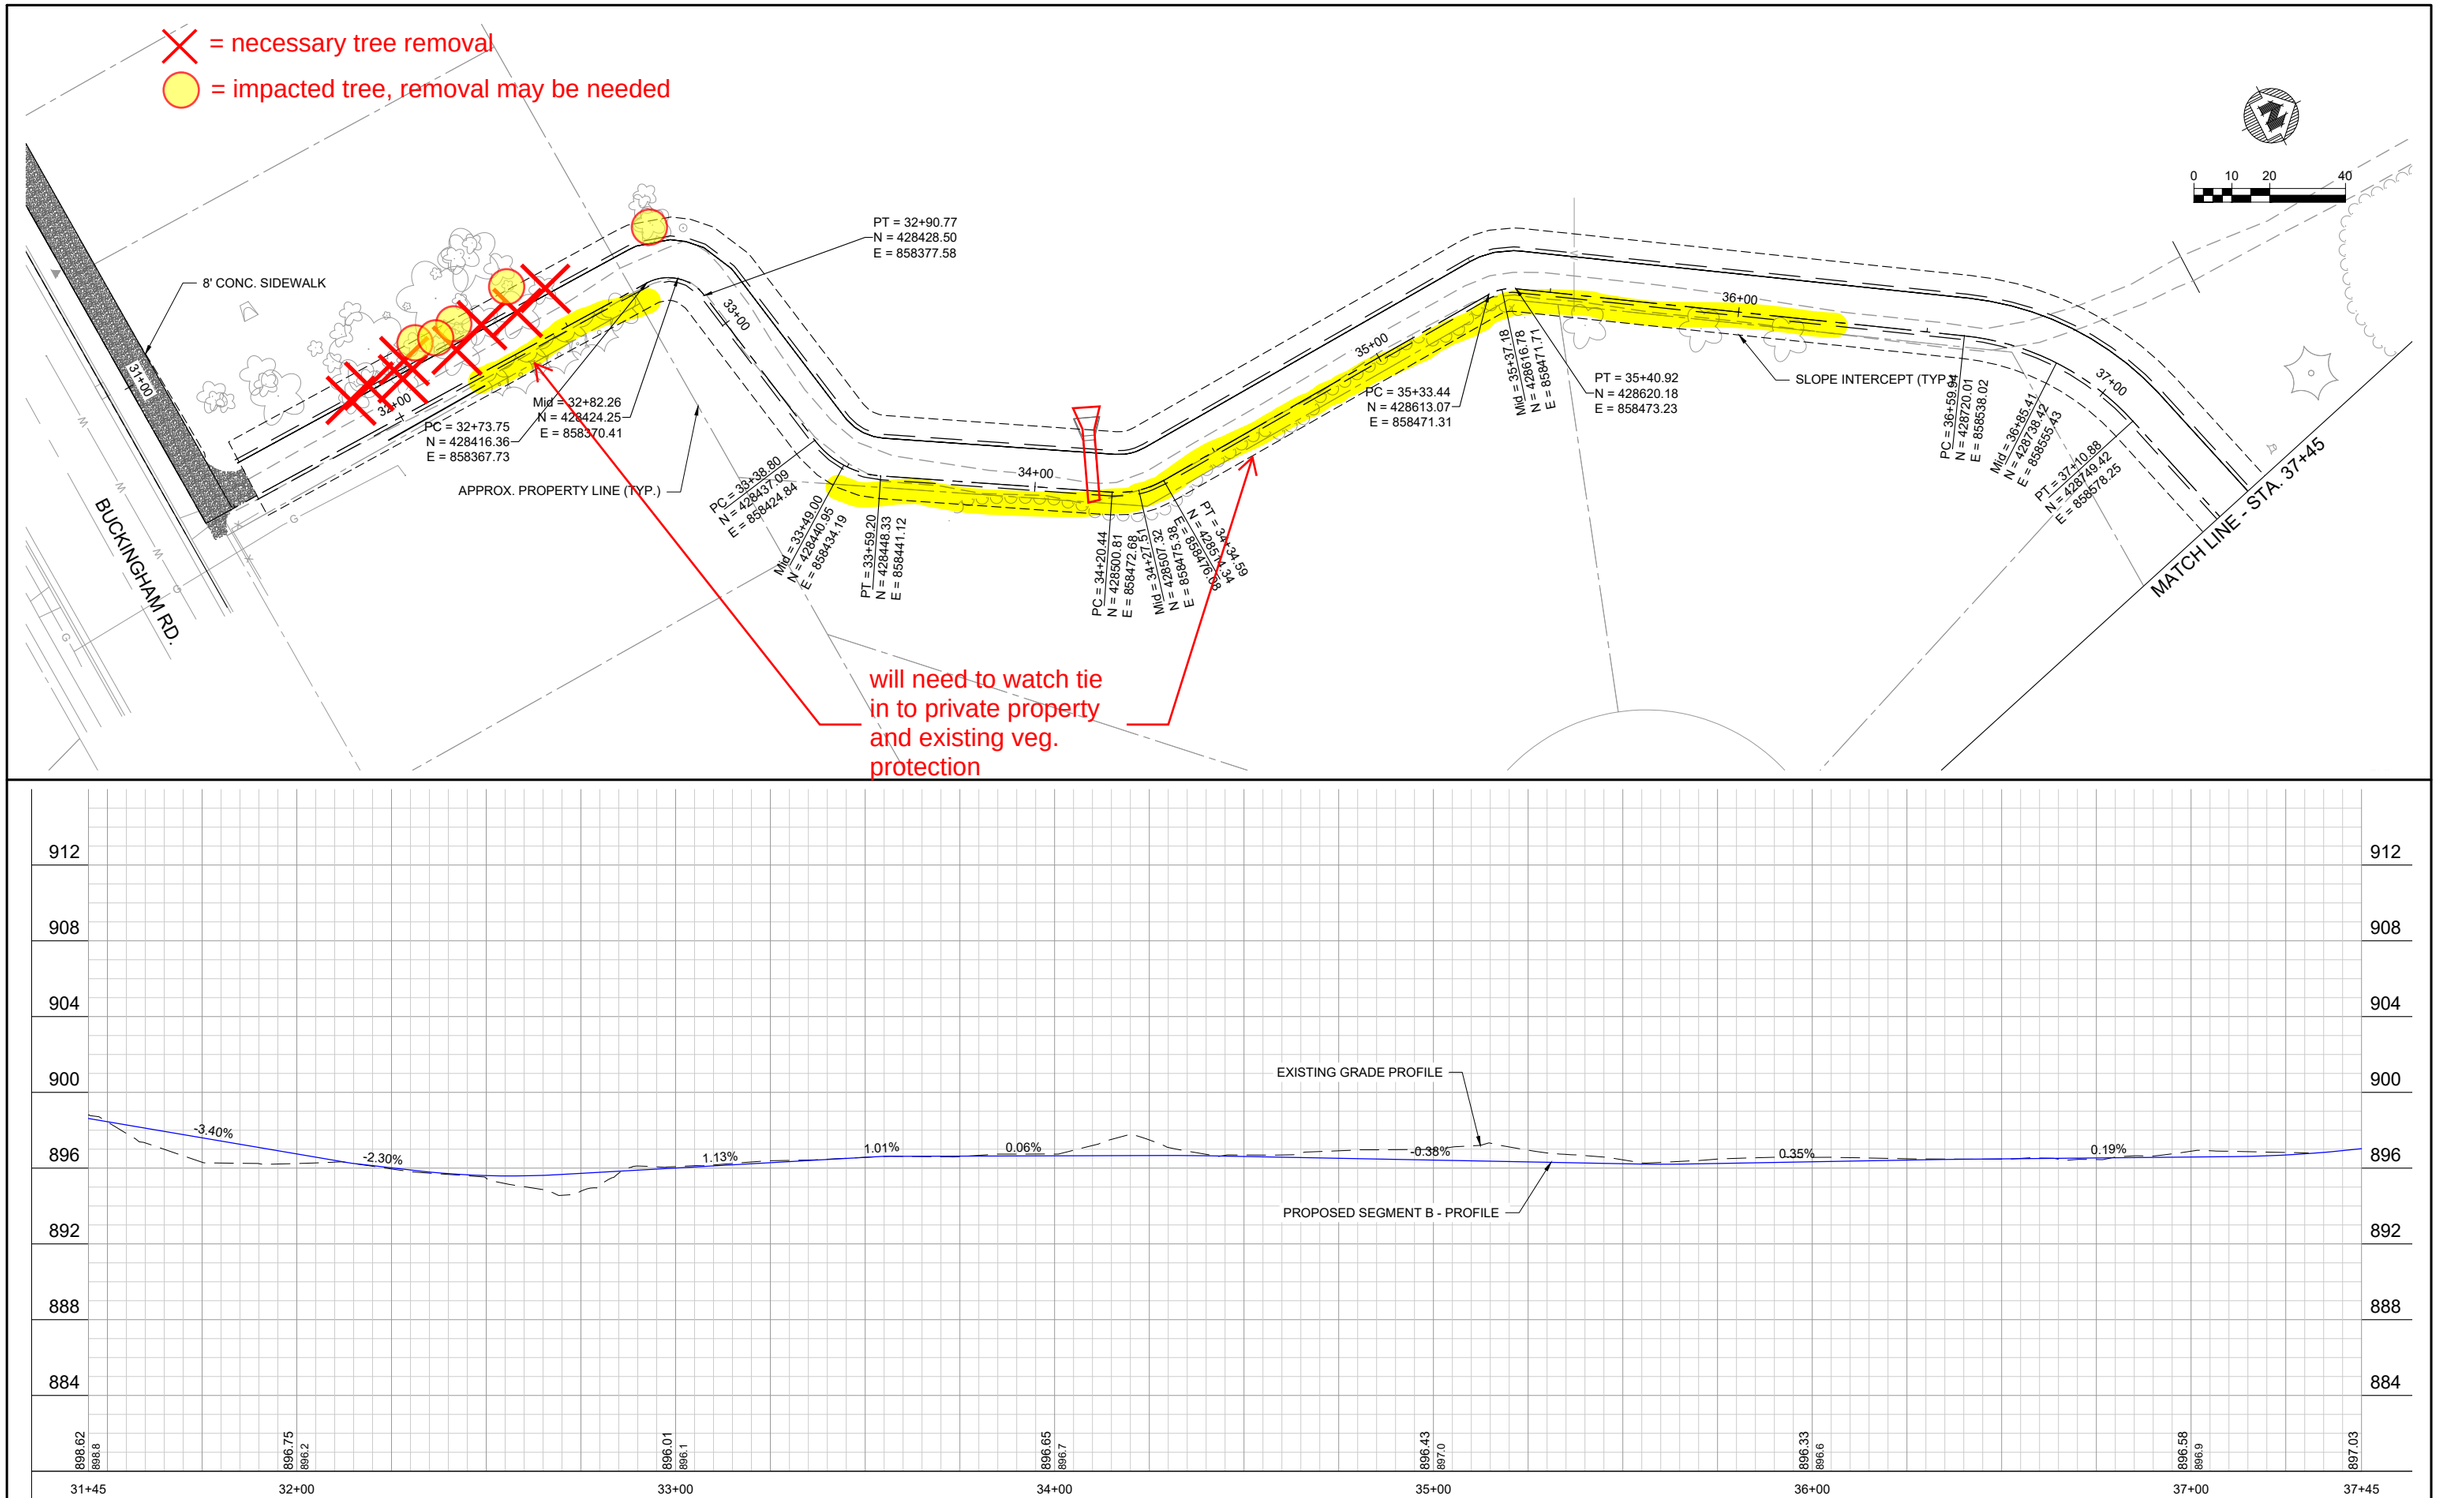

		NO.	DATE	REVISION	BY
PROJECT DATE: .	DRAWN BY: Init	.	.	PRELIMINARY	.
	DESIGNED BY: Init	.	.		.
	CHECKED BY: Init	.	.		.

PLOT DATE: 9/9/2022 12:53 PM, G:\09\09360\09360023\CADD\Construction Documents\VFG - Segment B (1) - (2).dwg

MSA

ENGINEERING | ARCHITECTURE | SURVEYING
FUNDING | PLANNING | ENVIRONMENTAL
1702 Pankratz St Madison, WI 53704
(608) 242-7779 www.msa-ps.com

© MSA Professional Services, Inc.

VIRGIN LAKE TRAIL
CITY OF STOUGHTON
DANE COUNTY, WISCONSIN

Segment B P&P Sheet - Roby to Buckingham

PROJECT NO. 09360023

SHEET P4

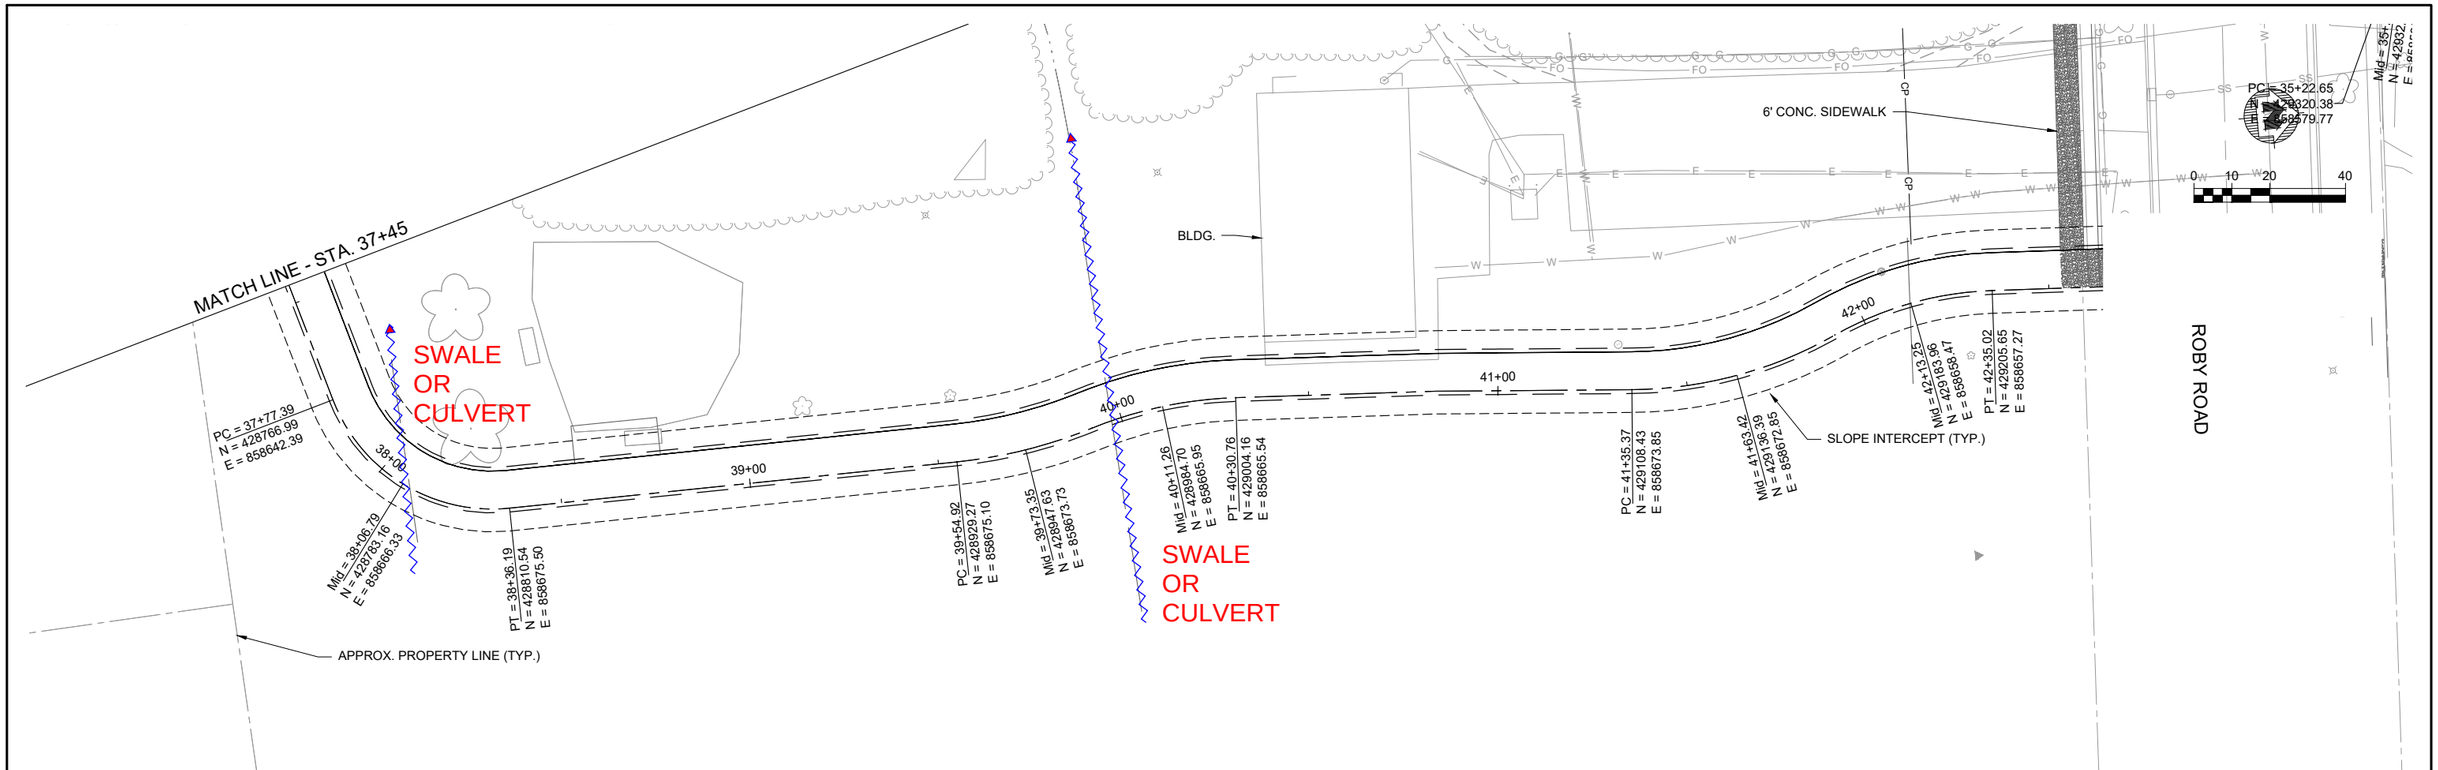

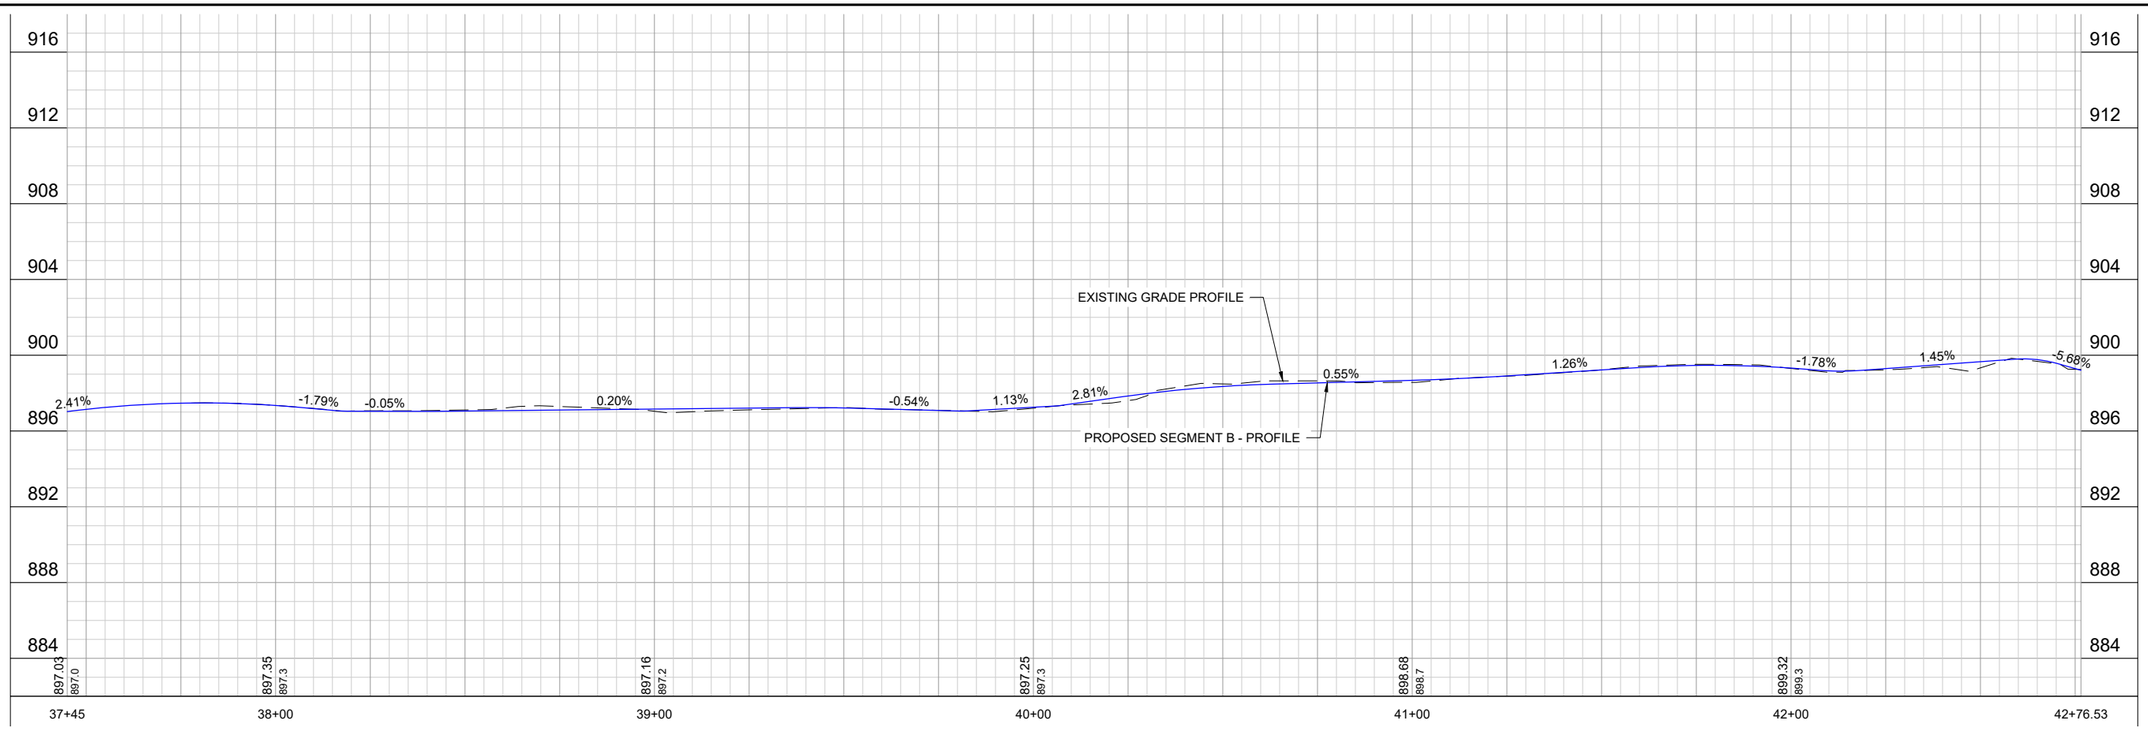

		NO.	DATE	REVISION	BY
PROJECT DATE: .	DRAWN BY: Init	.	.	PRELIMINARY	.
	DESIGNED BY: Init	.	.		.
	CHECKED BY: Init	.	.		.

PLOT DATE: 9/9/2022 12:53 PM, G:\09\09360\09360023\CADD\Construction Documents\VFG - Segment B (1) - (2).dwg

MSA

ENGINEERING | ARCHITECTURE | SURVEYING
FUNDING | PLANNING | ENVIRONMENTAL
1702 Pankratz St Madison, WI 53704
(608) 242-7779 www.msa-ps.com

© MSA Professional Services, Inc.

VIRGIN LAKE TRAIL
CITY OF STOUGHTON
DANE COUNTY, WISCONSIN

Segment B P&P Sheet - Roby to Buckingham

PROJECT NO. 09360023

SHEET P5

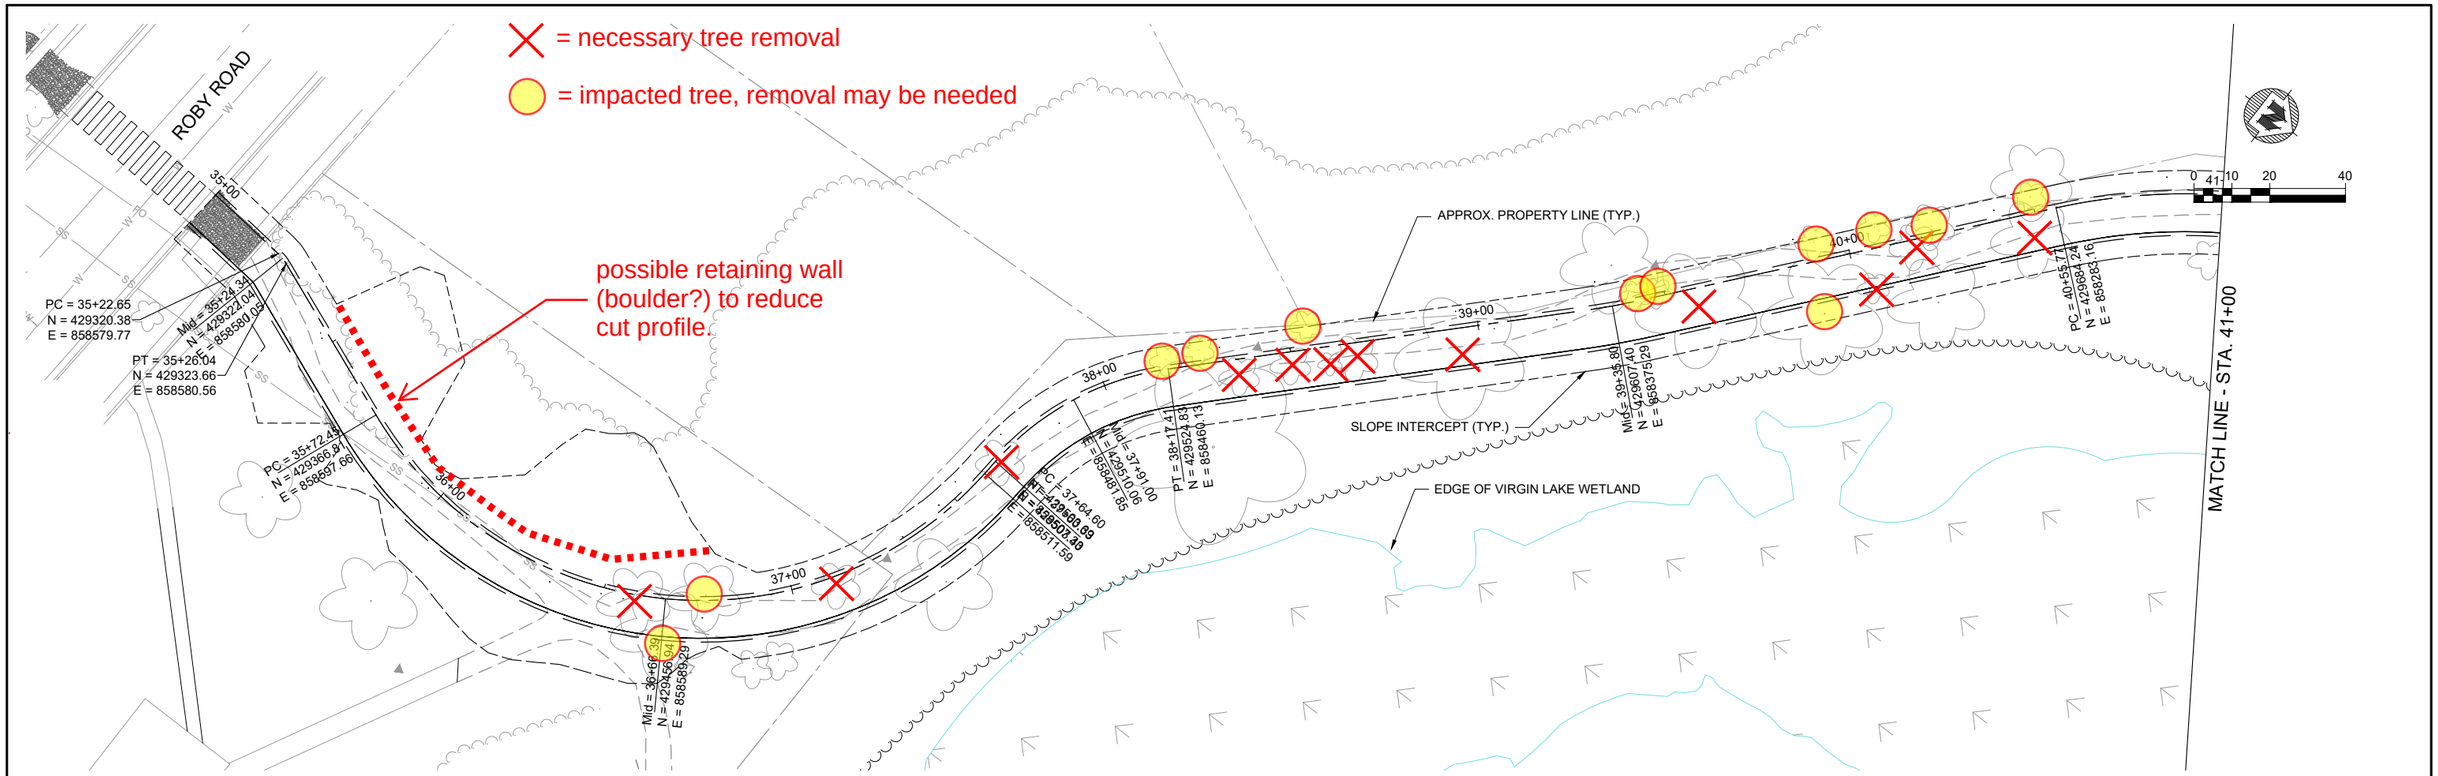

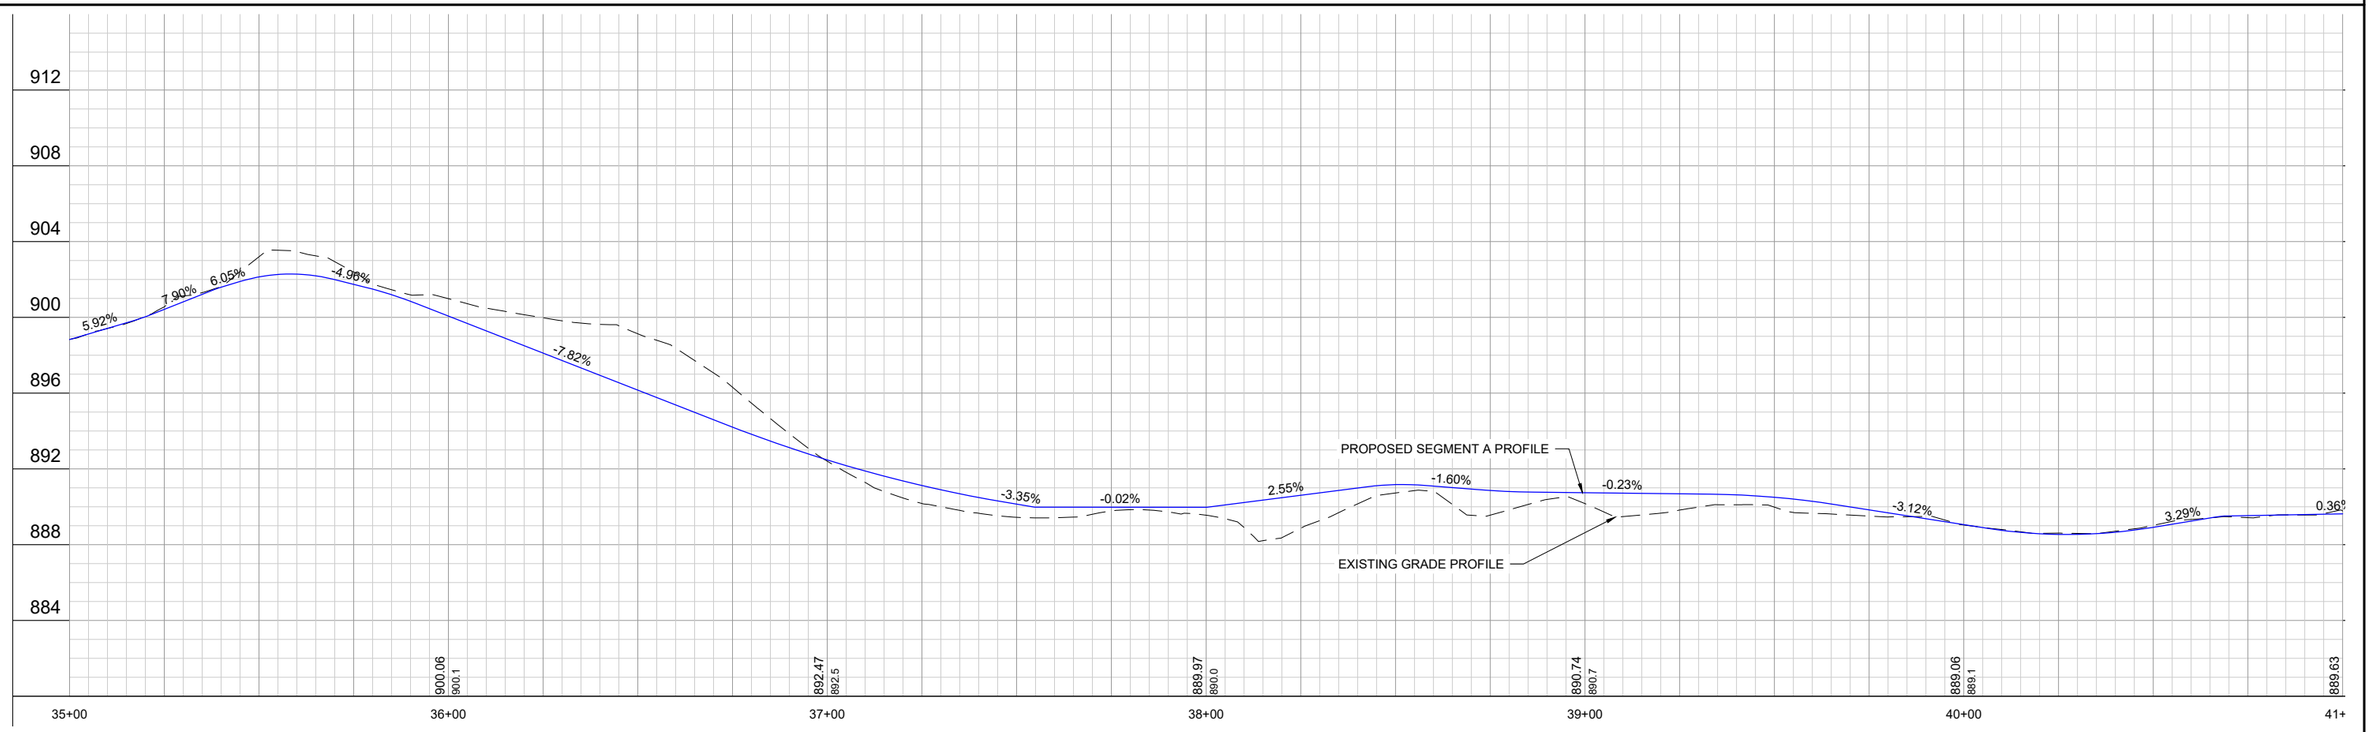

		NO.	DATE	REVISION	BY
PROJECT DATE: .	DRAWN BY: Init	.	.	PRELIMINARY	.
	DESIGNED BY: Init	.	.		.
	CHECKED BY: Init	.	.		.

PLOT DATE: 9/9/2022 12:54 PM, G:\09\09360\09360023\CADD\Construction Documents\VFG - Segment A - (1) - (1).dwg

MSA

ENGINEERING | ARCHITECTURE | SURVEYING
FUNDING | PLANNING | ENVIRONMENTAL
1702 Pankratz St Madison, WI 53704
(608) 242-7779 www.msa-ps.com

© MSA Professional Services, Inc.

VIRGIN LAKE TRAIL
CITY OF STOUGHTON
DANE COUNTY, WISCONSIN

Segment A P&P Sheet Virgin Lake to Roby

PROJECT NO. 09360023

SHEET P6

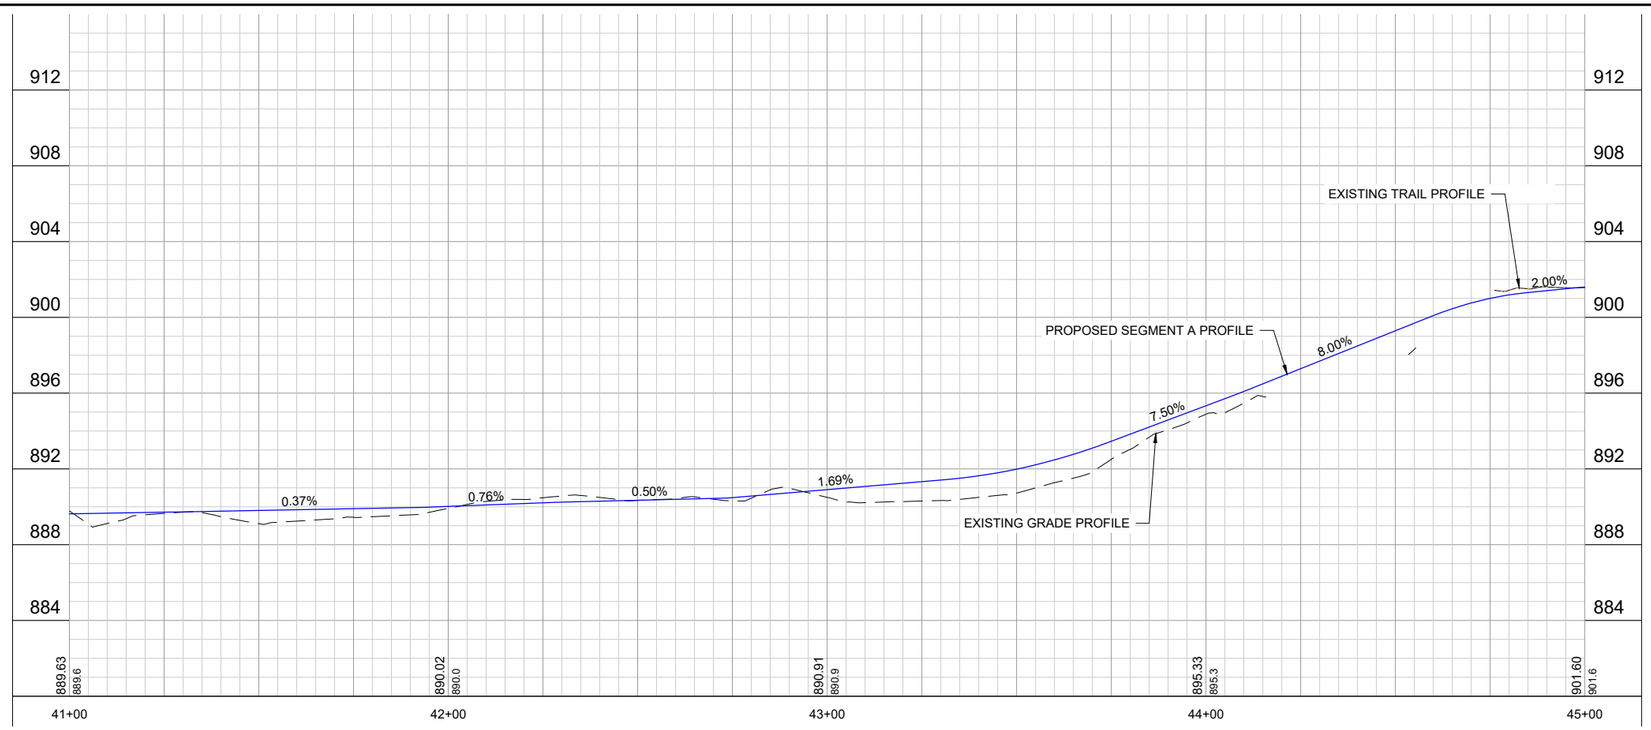

		NO.	DATE	REVISION	BY
PROJECT DATE: .	DRAWN BY: Init	.	.	PRELIMINARY	.
	DESIGNED BY: Init	.	.		.
	CHECKED BY: Init	.	.		.

PLOT DATE: 9/9/2022 12:54 PM, G:\09\09360\09360023\CADD\Construction Documents\VFG - Segment A - (1) - (1).dwg

MSA

ENGINEERING | ARCHITECTURE | SURVEYING
FUNDING | PLANNING | ENVIRONMENTAL
1702 Pankratz St Madison, WI 53704
(608) 242-7779 www.msa-ps.com

© MSA Professional Services, Inc.

VIRGIN LAKE TRAIL
CITY OF STOUGHTON
DANE COUNTY, WISCONSIN

Segment A P&P Sheet Virgin Lake to Roby

PROJECT NO. 09360023

SHEET P7