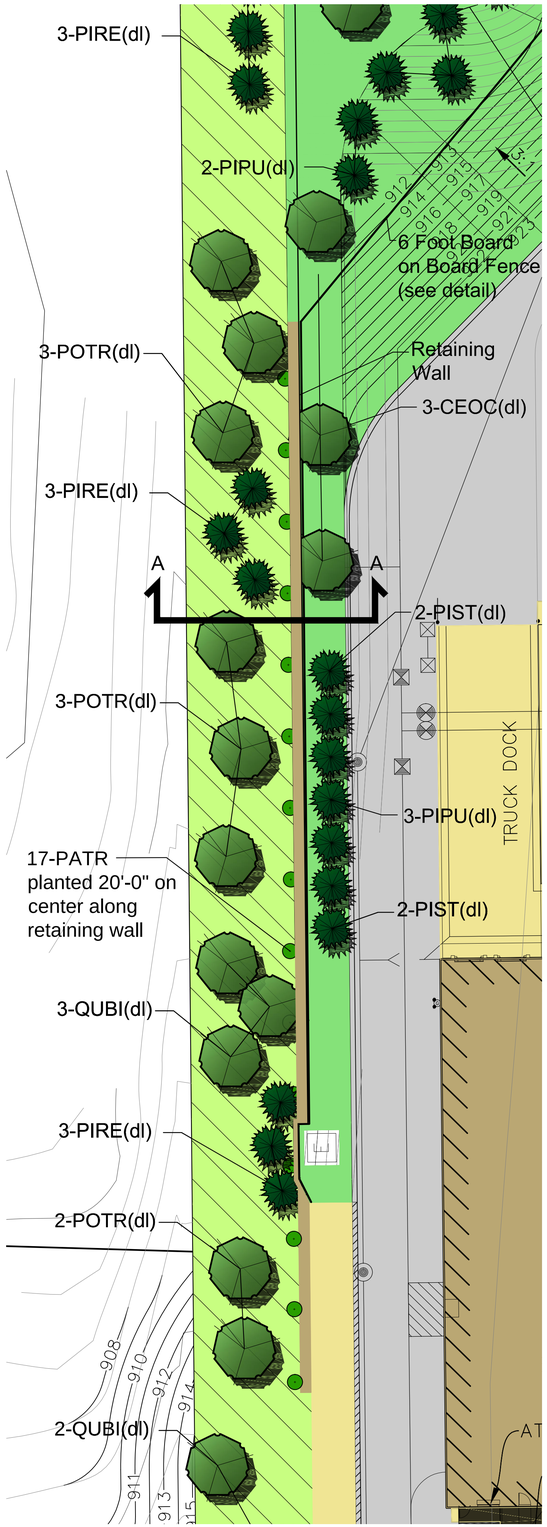

Landscape Plan - West Buffer Area - Section A

Scale: 1" = 20'-0"

NORTH

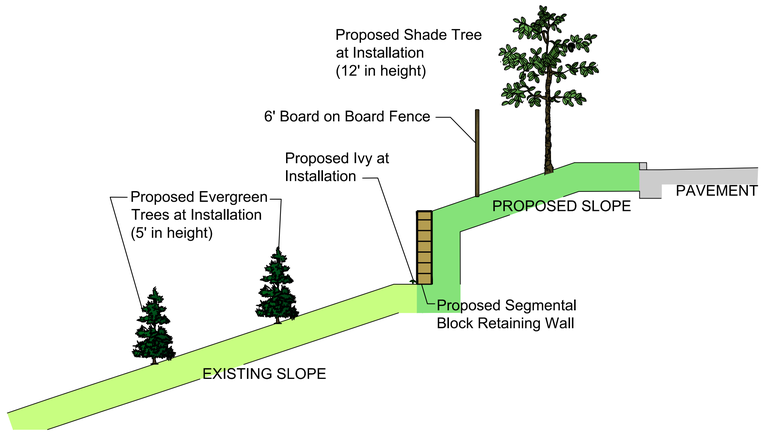

West Buffer Area with Plantings shown at Installation

Scale: 1" = 5'-0"

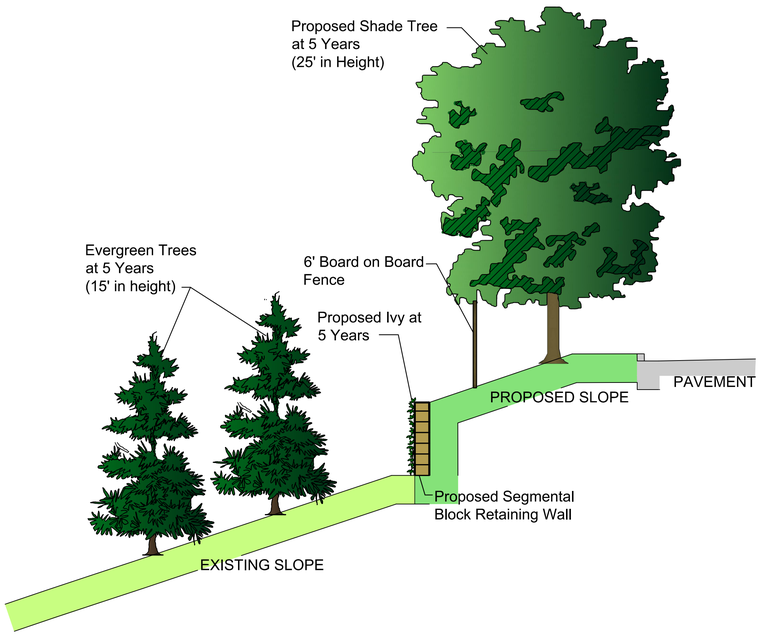

West Buffer Area with Plantings shown at 5 Years

Scale: 1" = 5'-0"

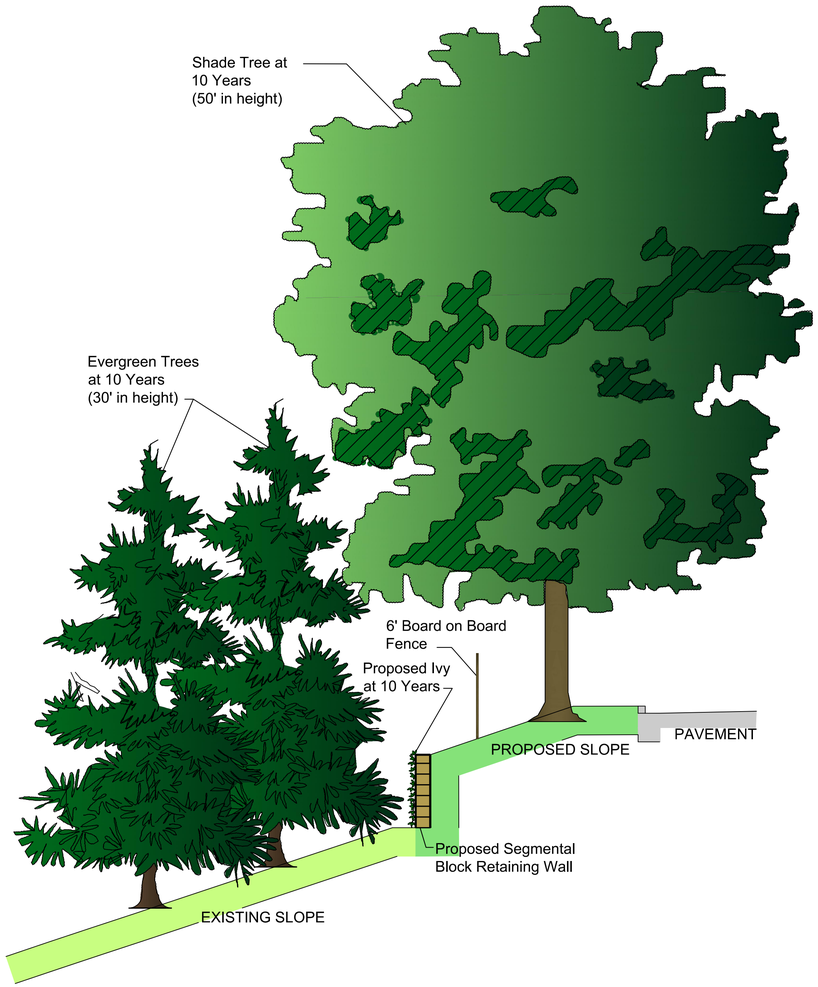

West Buffer Area with Plantings shown at 10 Years

Scale: 1" = 5'-0"

DATE	REVISIONS	DRAWN BY
6-15-15	REVISED BUILDING FOOTPRINT	JBD
11-5-14	REVISED PER COMMISSION COMMENTS	JBD
10-31-14	REVISED PER PLAN COMMISSION COMMENTS	DDK

Manhard CONSULTING LTD
800 Woodlands Parkway, Vernon Hills, IL 60061 ph 847.634.0550 fx 847.634.0085 manhard.com
Civil Engineers • Surveyors • Water Resource Engineers • Water & Wastewater Engineers
Construction Managers • Environmental Scientists • Landscape Architects • Planners

PROPOSED WAL-MART SUPERCENTER NO. 1176-06

CITY OF STOUGHTON, DANE COUNTY, WISCONSIN

CROSS SECTION OF WEST BUFFER AREA

PROJ. MGR.:	TTR
PROJ. ASSOC.:	RJS
DRAWN BY:	JBD
DATE:	5-29-14
SCALE:	1"=40'

SHEET 1 OF 1

WALSTWI 130435

June 16, 2015 - 11:56 Date Xrefs: P:\Workfiles\Data\Civil\Final Drawings\Exhibits Eng\LANDSCAPE CROSS SECTION.dwg Updated By: kwells