| | |
|---|---|
| CP8 | CONCRETE PAVEMENT 8-INCH (DOWELED)(NON-TINED) |
| CG30A | CONCRETE CURB & GUTTER 30-INCH TYPE A |
| SW05 | CONCRETE SIDEWALK 5-INCH |
| CSW05 | CONCRETE SIDEWALK 5-INCH<br>COLORING CONCRETE WISDOT RED |
| HMA | HMA PAVEMENT 4 MT 58-28 H, 2-INCH UPPER LAYER<br>HMA PAVEMENT 3 MT 58-28 S, 3-INCH LOWER LAYER |
| ASD | ASPHALTIC SURFACE DRIVEWAYS AND FIELD ENTRANCE |
| MSN1 | CONCRETE MEDIAN SLOPED NOSE, (TYPE 1) |
| BAD | BASE AGGREGATE DENSE 1 1/4-INCH |
| CG36D | CONCRETE CURB AND GUTTER 4-INCH SLOPED 36-INCH TYPE D |
| GRASS | TOPSOIL, SOD LAWN, AND FERTILIZER TYPE B |

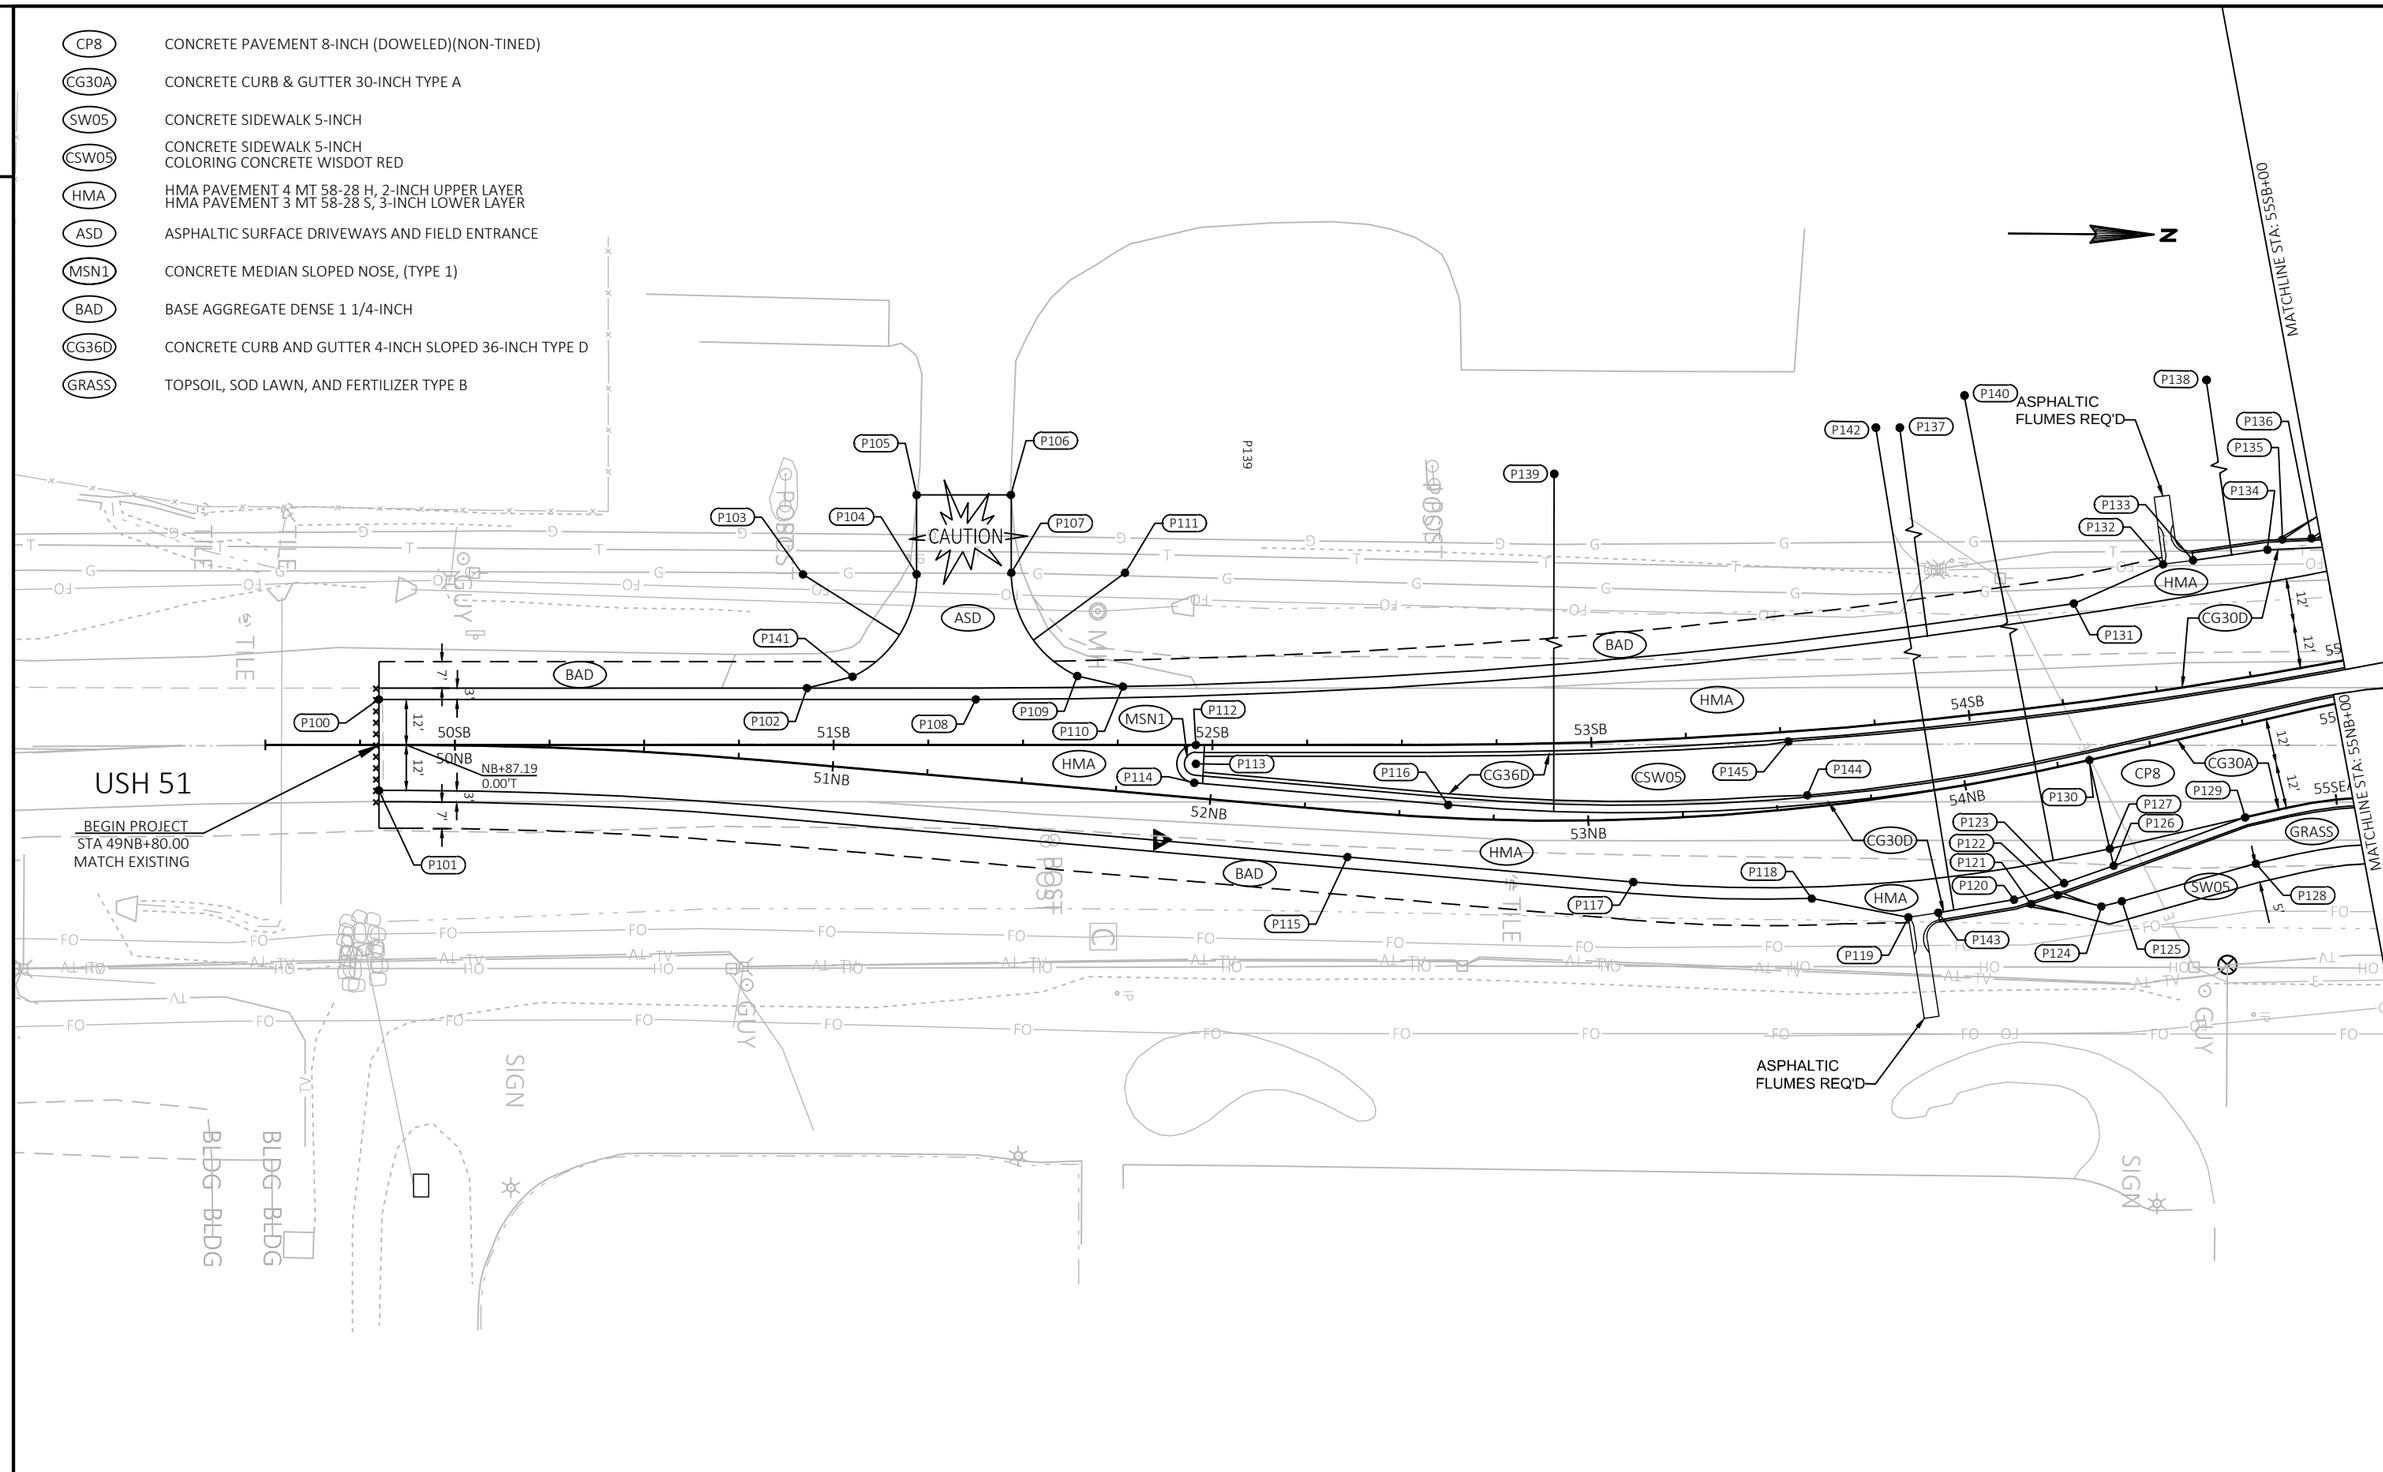


| PROJECT NO: 5845-01-78 | HWY: USH 51 | COUNTY: DANE | PLAN DETAILS | SHEET | E |
|---|---|---|---|---|---|

2

| | |
|---|---|
| CP8 | CONCRETE PAVEMENT 8-INCH (DOWELED)(NON-TINED) |
| CG30A | CONCRETE CURB & GUTTER 30-INCH TYPE A |
| SW05 | CONCRETE SIDEWALK 5-INCH |
| CSW05 | CONCRETE SIDEWALK 5-INCH COLORING CONCRETE WISDOT RED |
| DW06 | CONCRETE DRIVEWAY 6-INCH |
| HMA | HMA PAVEMENT 4 MT 58-28 H, 2-INCH UPPER LAYER<br>HMA PAVEMENT 3 MT 58-28 S, 3-INCH LOWER LAYER |
| HMAS | HMA PAVEMENT 4 MT 58-28 H, 2-INCH UPPER LAYER<br>HMA PAVEMENT 3 MT 58-28 S, 2-INCH LOWER LAYER |
| ASD | ASPHALTIC SURFACE DRIVEWAYS AND FIELD ENTRANCE |
| MSN1 | CONCRETE MEDIAN SLOPED NOSE, (TYPE 1) |
| MSN2 | CONCRETE MEDIAN SLOPED NOSE, (TYPE 2) |
| CG36R | CONCRETE CURB & GUTTER 4-INCH SLOPED 36-INCH TYPE R |
| CG18A | CONCRETE CURB & GUTTER 18-INCH TYPE A |
| TA12 | CONCRETE TRUCK APRON 12-INCH |
| CJ | CONCRETE CURB TYPE J |
| GRASS | TOPSOIL, SOD LAWN, AND FERTILIZER TYPE B |

CURB RAMP DECTECTABLE WARNING FIELD YELLOW

SAWING ASPHALT

SAWING CONCRETE

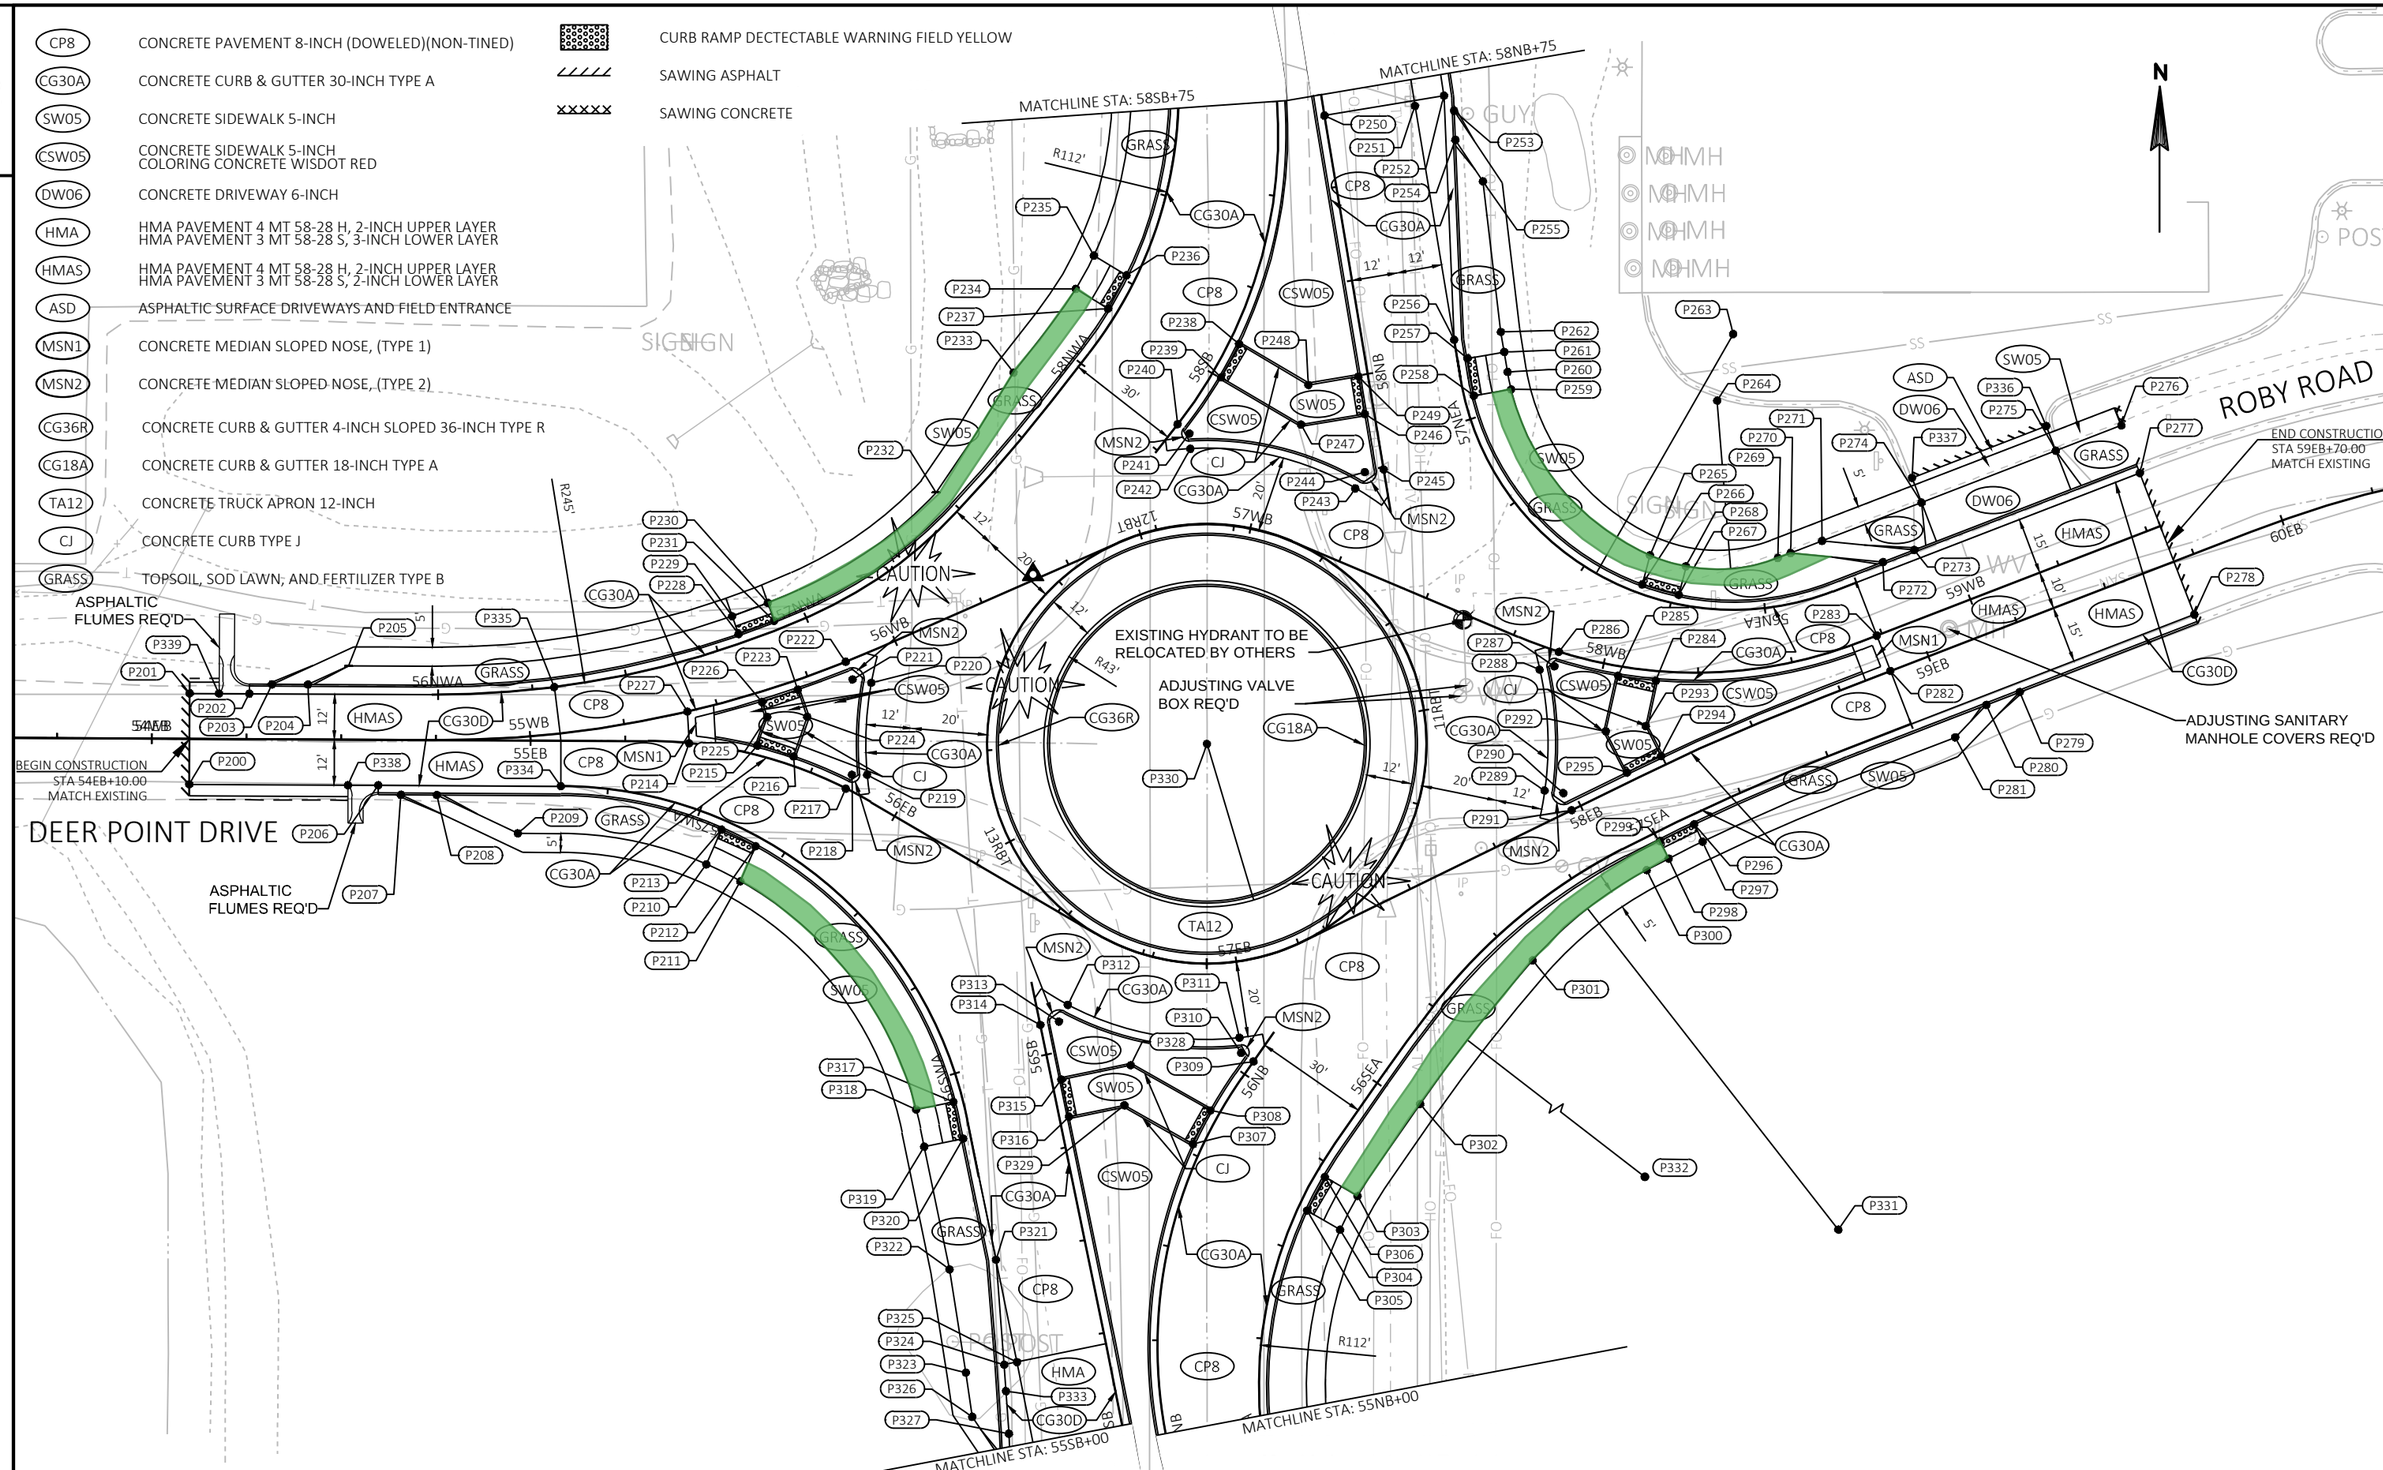


2

| PROJECT NO: 5845-01-78 | HWY: USH 51 | COUNTY: DANE | PLAN DETAILS | SHEET | E |
|---|---|---|---|---|---|

FILE NAME : S:\MAD\1000--1099\1089\905\DRAWINGS\CAD\CIVIL 3D\SHEETSPLAN\021300_PD.DWG
LAYOUT NAME - 021302_pd
PLOT DATE : 8/31/2020 2:50 PM
PLOT BY : SCHAUB, ALEX
PLOT NAME :
PLOT SCALE : 1 IN:40 FT

| | |
|---|---|
| CP8 | CONCRETE PAVEMENT 8-INCH (DOWELED)(NON-TINED) |
| CG30A | CONCRETE CURB & GUTTER 30-INCH TYPE A |
| SW05 | CONCRETE SIDEWALK 5-INCH |
| CSW05 | CONCRETE SIDEWALK 5-INCH<br>COLORING CONCRETE WISDOT RED |
| HMA | HMA PAVEMENT 4 MT 58-28 H, 2-INCH UPPER LAYER<br>HMA PAVEMENT 3 MT 58-28 S, 3-INCH LOWER LAYER |
| MSN | CONCRETE MEDIAN SLOPED NOSE, (TYPE 1) |
| BAD | BASE AGGREGATE DENSE 1 1/4-INCH |
| CG36D | CONCRETE CURB & GUTTER 4-INCH SLOPED 36-INCH TYPE D |
| GRASS | TOPSOIL, SOD LAWN, AND FERTILIZER TYPE B |
| XXXXX | SAWING CONCRETE |

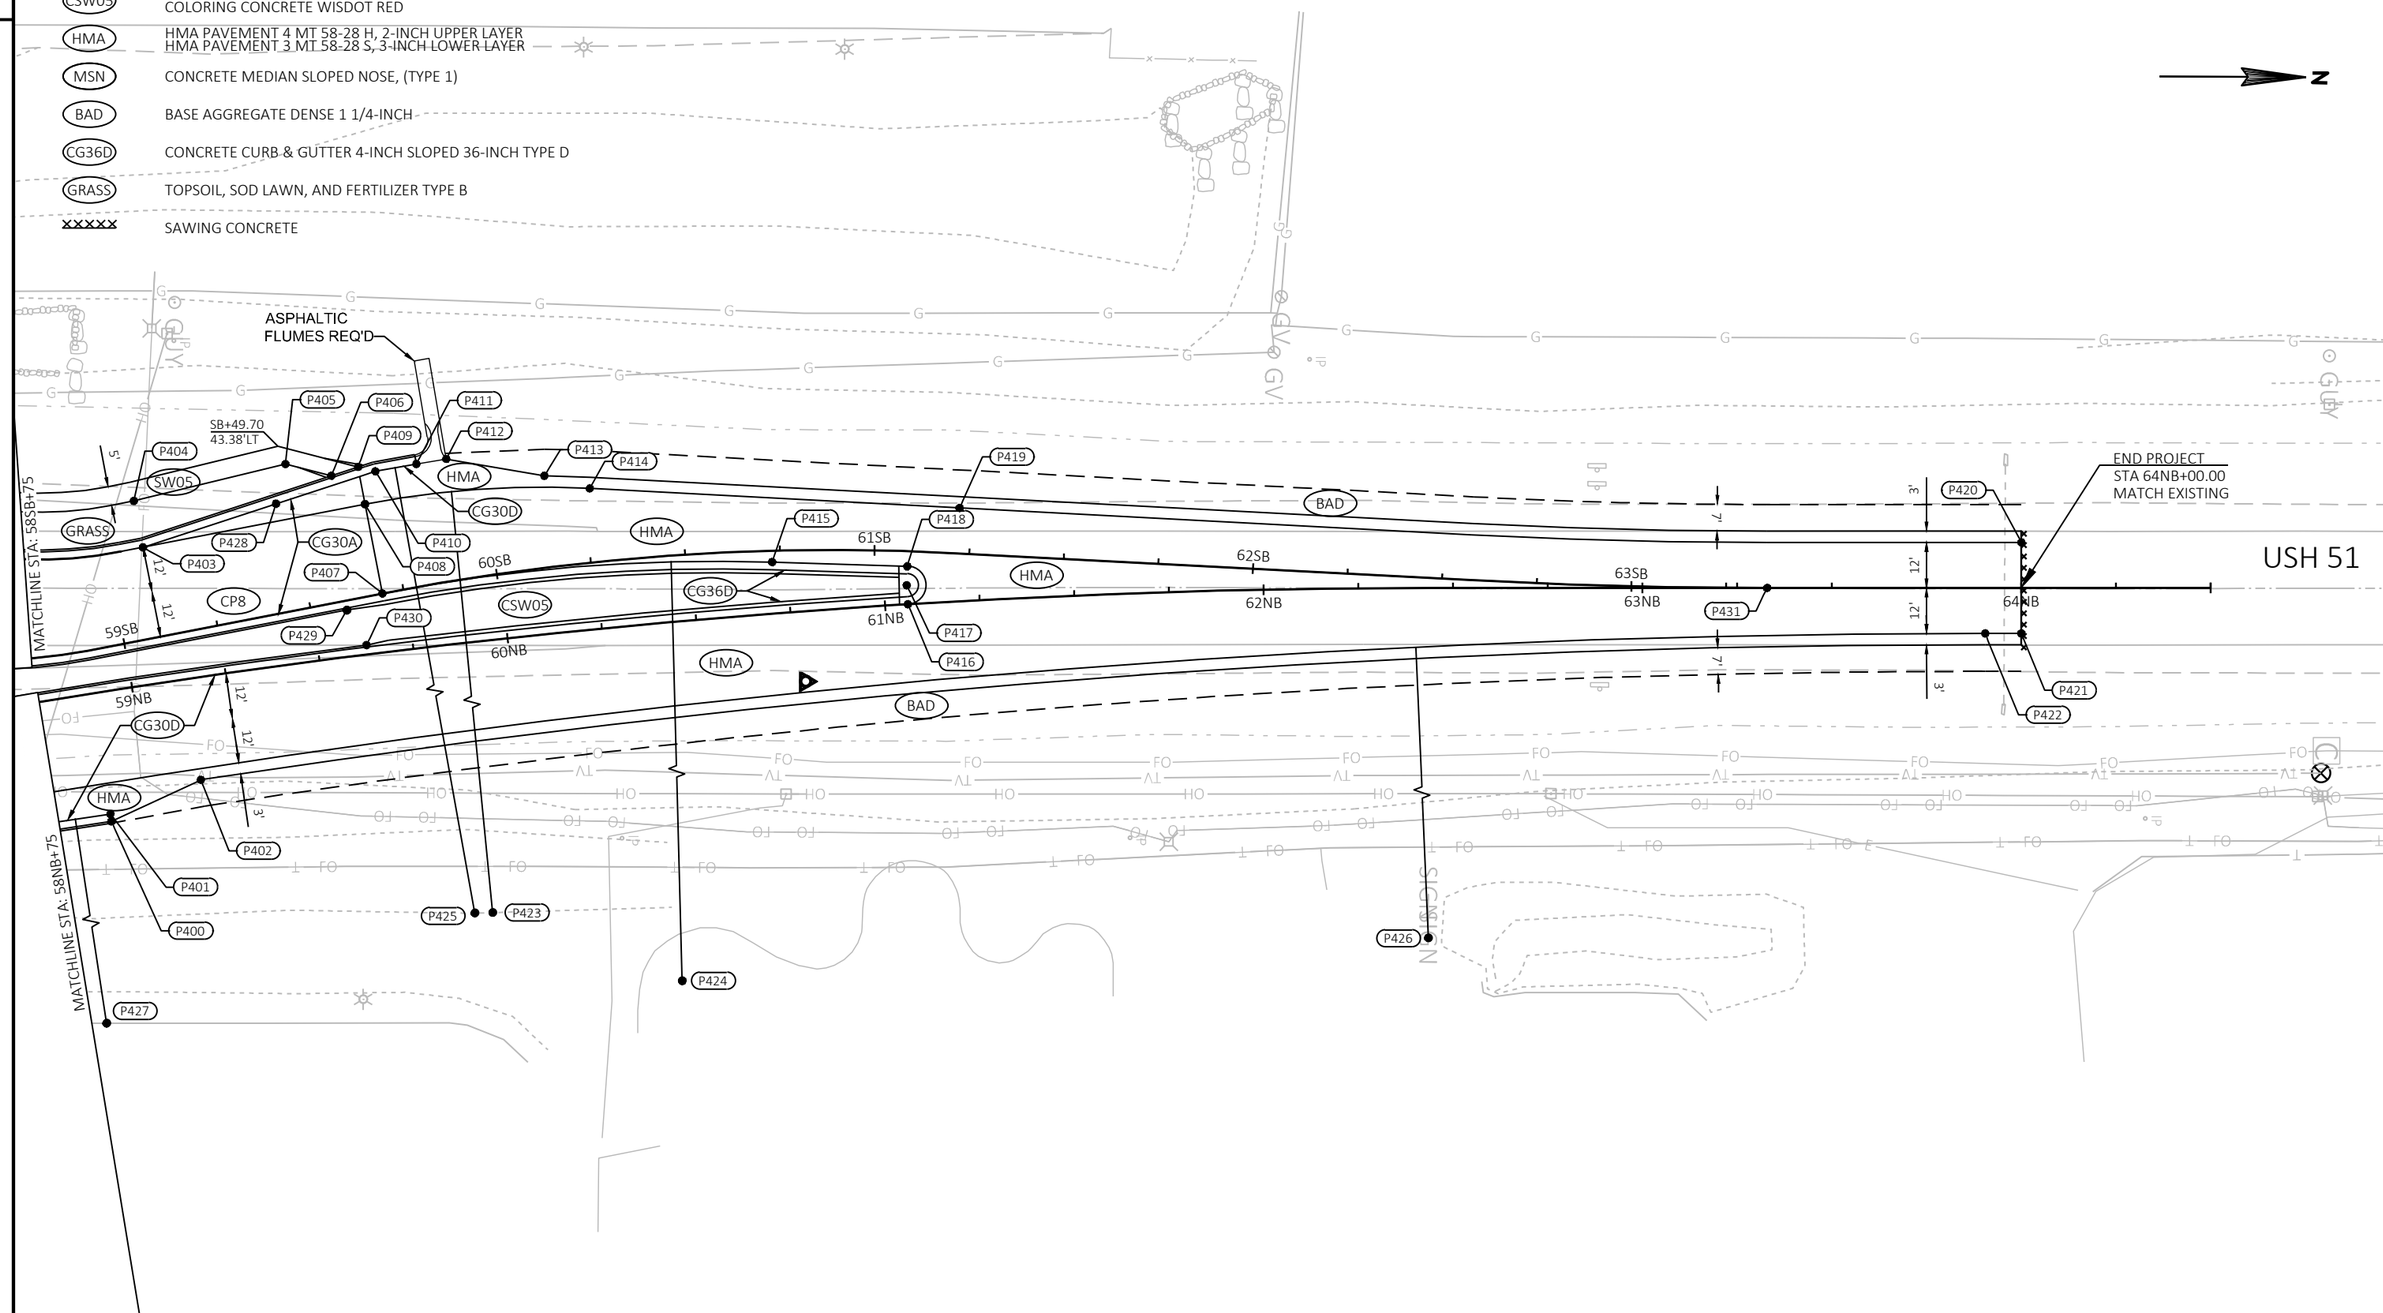


| PROJECT NO: 5845-01-78 | HWY: USH 51 | COUNTY: DANE | PLAN DETAILS | SHEET | E |
|---|---|---|---|---|---|