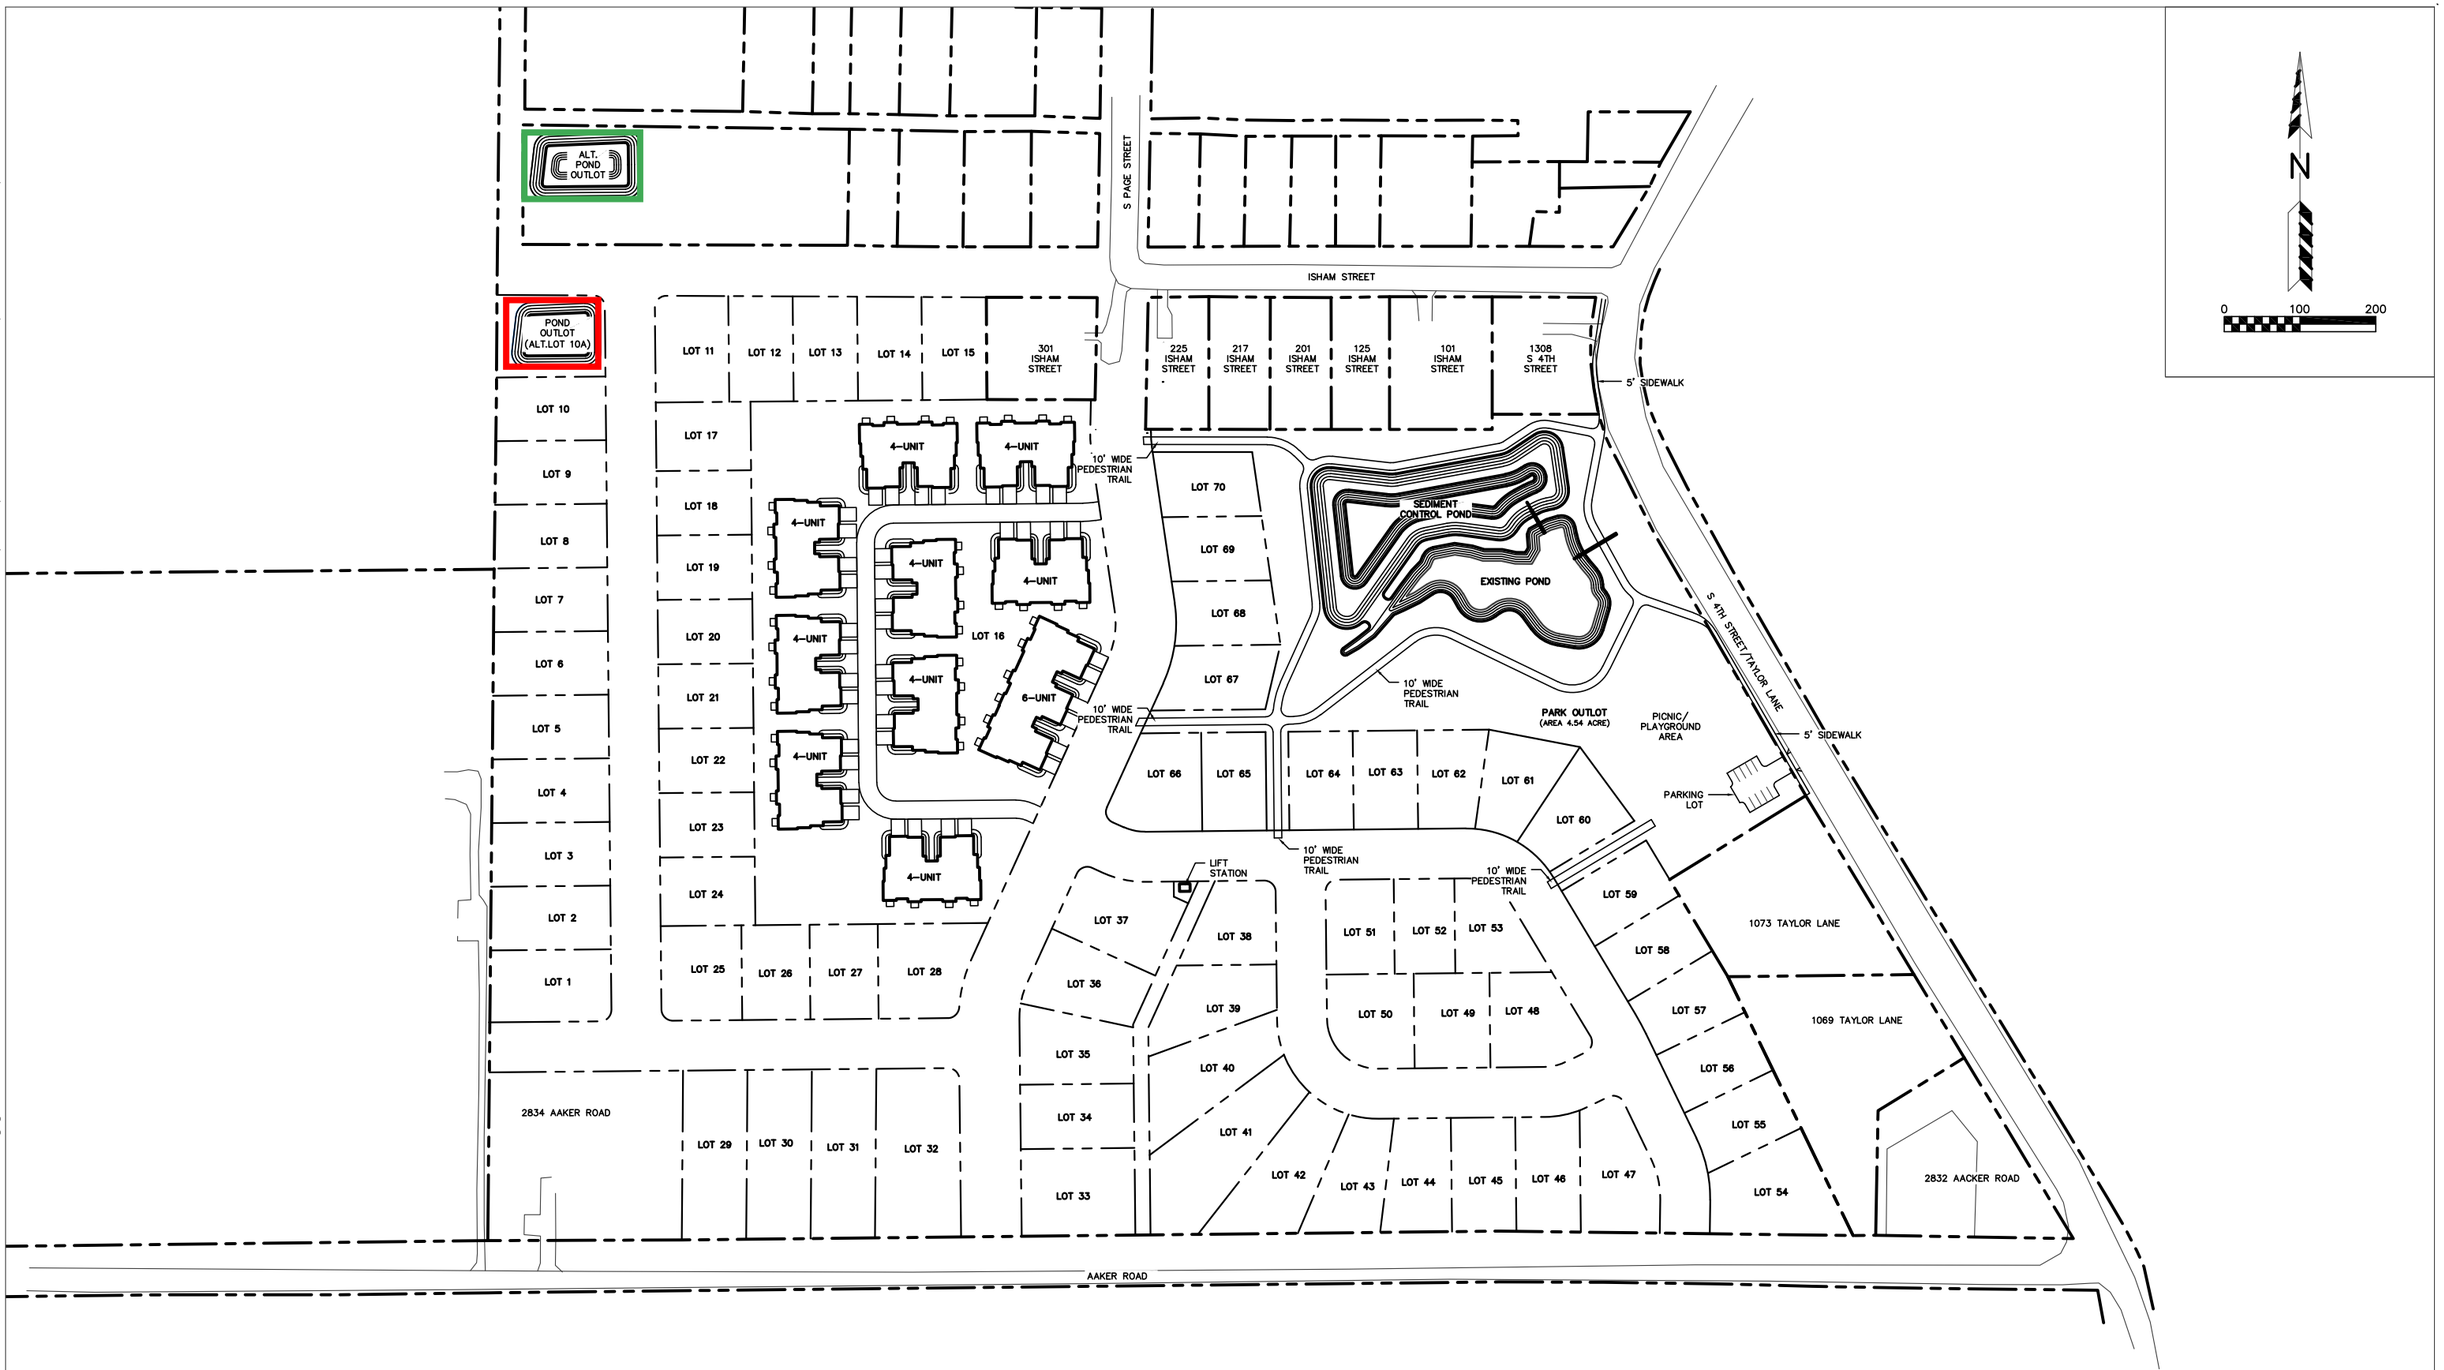

CITY OF STOUGHTON–AAKER ROAD DEVELOPMENT

CONCEPT SITE PLAN–SENIOR HOUSING ALT

PAGE: 1 OF 1

DATED: APRIL 2, 2018

QUAM ENGINEERING, LLC

Residential and Commercial Site Design Consultants

www.quamengineering.com

4604 Siggelkow Road, Suite A – McFarland, Wisconsin 53558

Phone (608) 838–7750; Fax (608) 838–7752

QUAM ENGINEERING, LLC 4604 Siggelkow Road, Suite A – McFarland, WI 53558 (608) 838–7750 \ND-01-17\ND01BASE.DWG