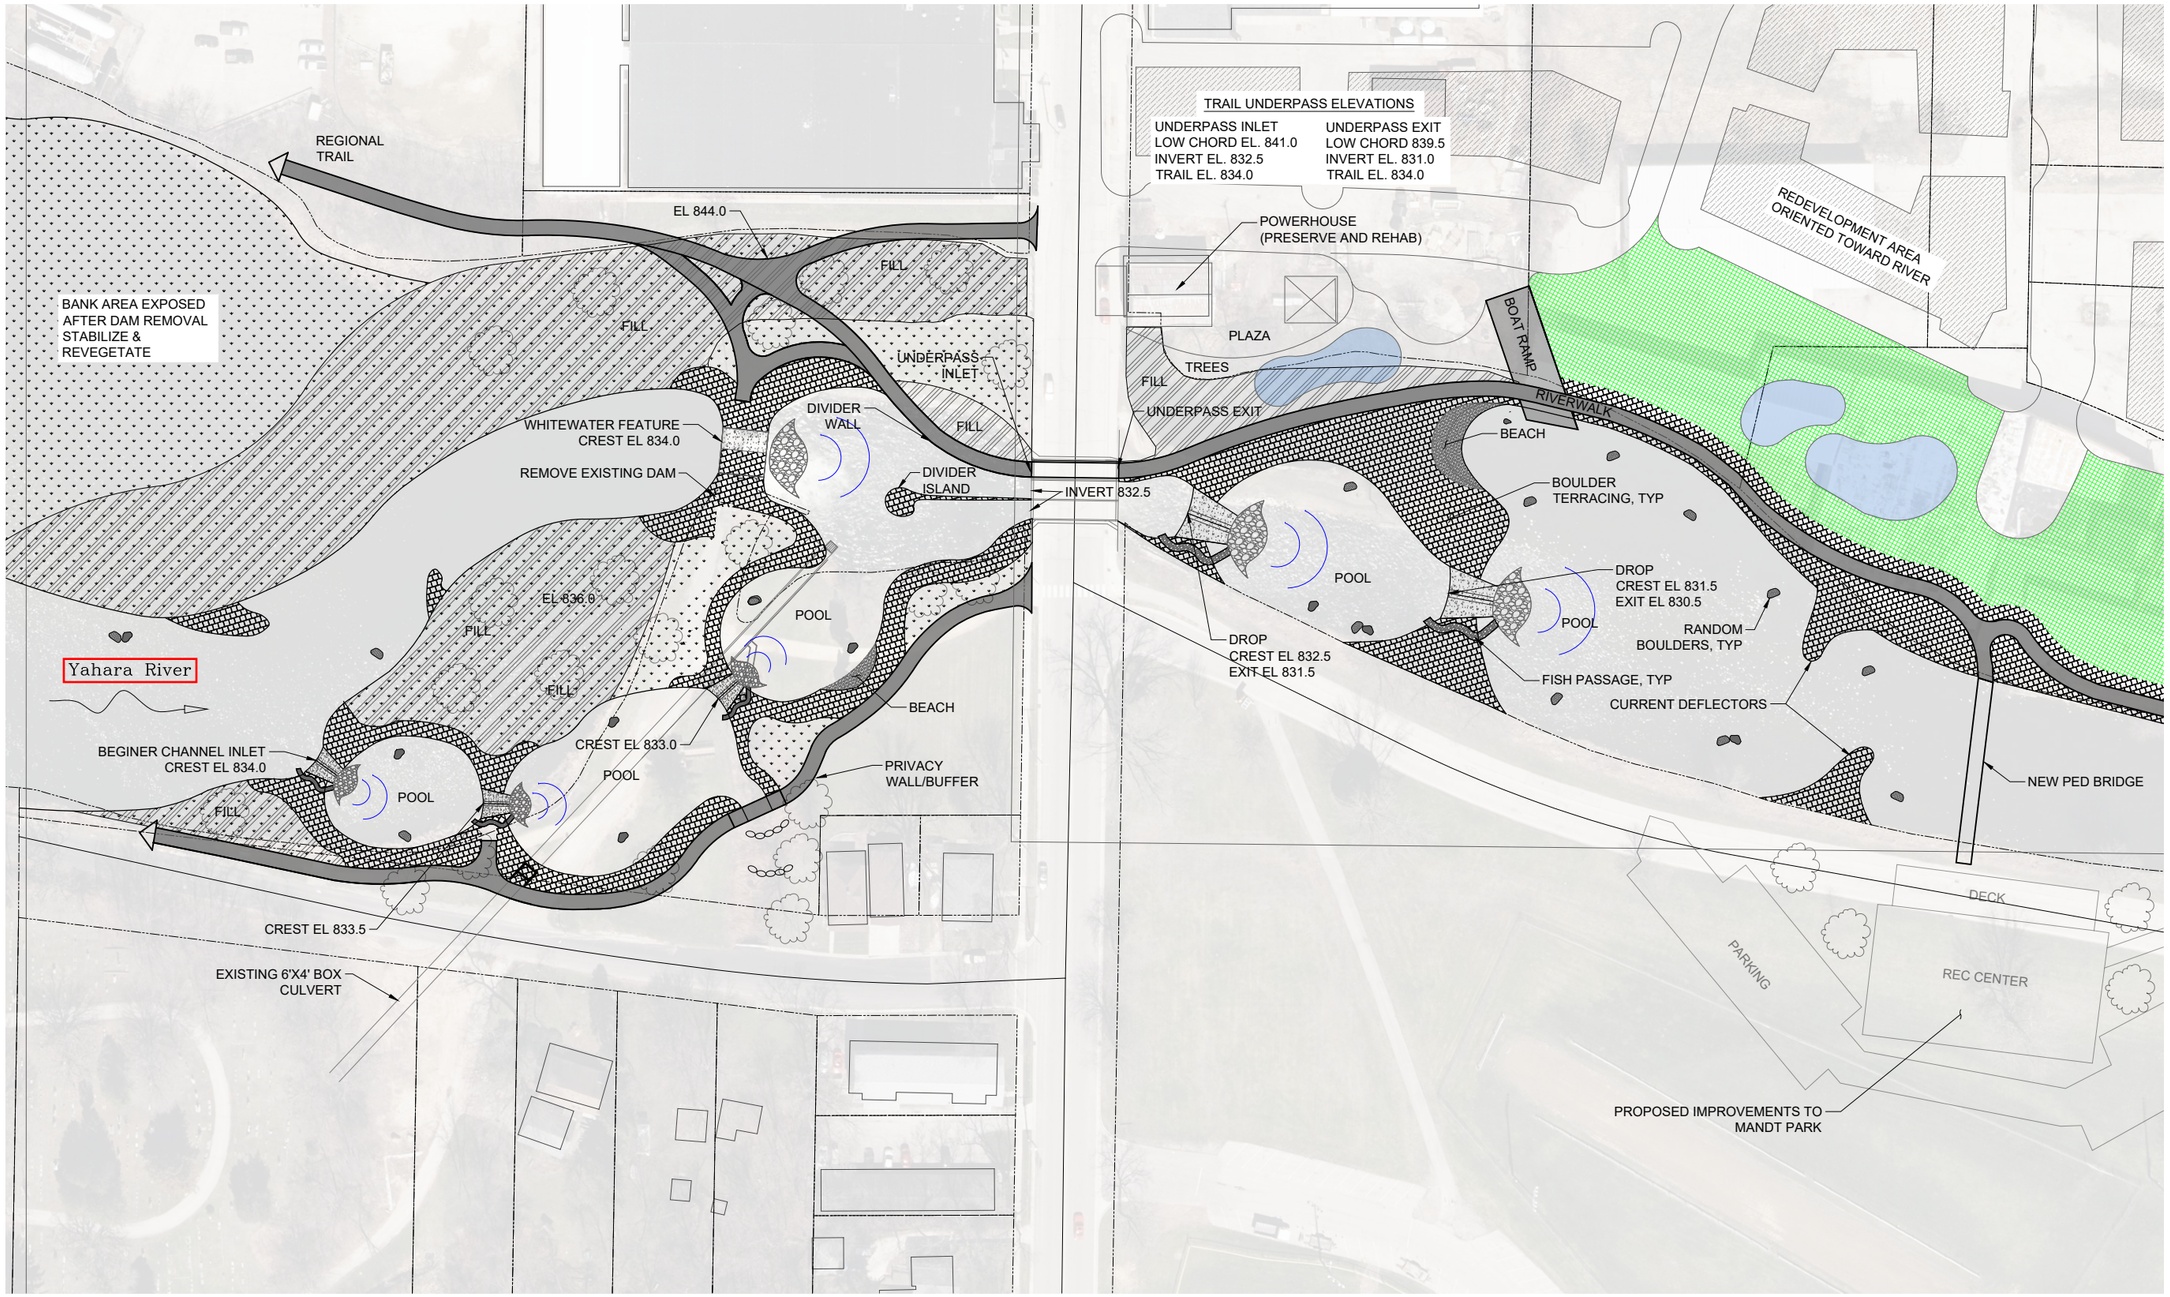

SITE PLAN - DAM OUT

N

SCALE BAR 1"=50'

50 0 50

CONTOUR INTERVAL 2FT

NOTES:

1. EXISTING GRADE CONTOURS BASED ON LIDAR DATA FROM DANE COUNTY GIS. ALL ELEVATIONS SHOULD BE CONSIDERED APPROXIMATE. FIELD SURVEY TO BE COMPLETED BEFORE FURTHER DESIGN.
2. ELEVATIONS REFERENCE VERTICAL DATUM NVGD29.
3. THIS IS A CONCEPT LEVEL DESIGN. PROPOSED ELEVATIONS WILL CHANGE WITH SURVEY AND FURTHER DESIGN AND ANALYSIS.
4. A HYDRAULIC STUDY HAS NOT BEEN PERFORMED TO DATE TO QUANTIFY DAM REMOVAL EFFECTS ON UPSTREAM WATER LEVELS. ALL CHANGES SHOWN ARE CONCEPTUAL.

Recreation Engineering & Planning

RECREATION ENGINEERING AND PLANNING
485 ARAPAHOE AVE.
BOULDER | CO | 80302
WWW.BOATERPARKS.COM

DRAFT

PROJECT OWNER:
CITY OF STOUGHTON
---
381 E. MAIN ST
STOUGHTON, WI 53589

STOUGHTON WHITEWATER PARK
YAHARA RIVER
STOUGHTON, WISCONSIN

PRELIMINARY - NOT FOR CONSTRUCTION

SITE PLAN-DAM OUT

REVISIONS:

NO.	DATE
	10/18/18

DESIGNED: GL DRAFTED: SL
CHECKED: XX
PLOT DATE: 7/11/2019

DRAWING NO.

2

SHEET 2 OF 2