Yahara River Boater Park
Dam Removal Concept Plan

City of Stoughton, WI
October 21, 2019

0 60 120 240 ft.
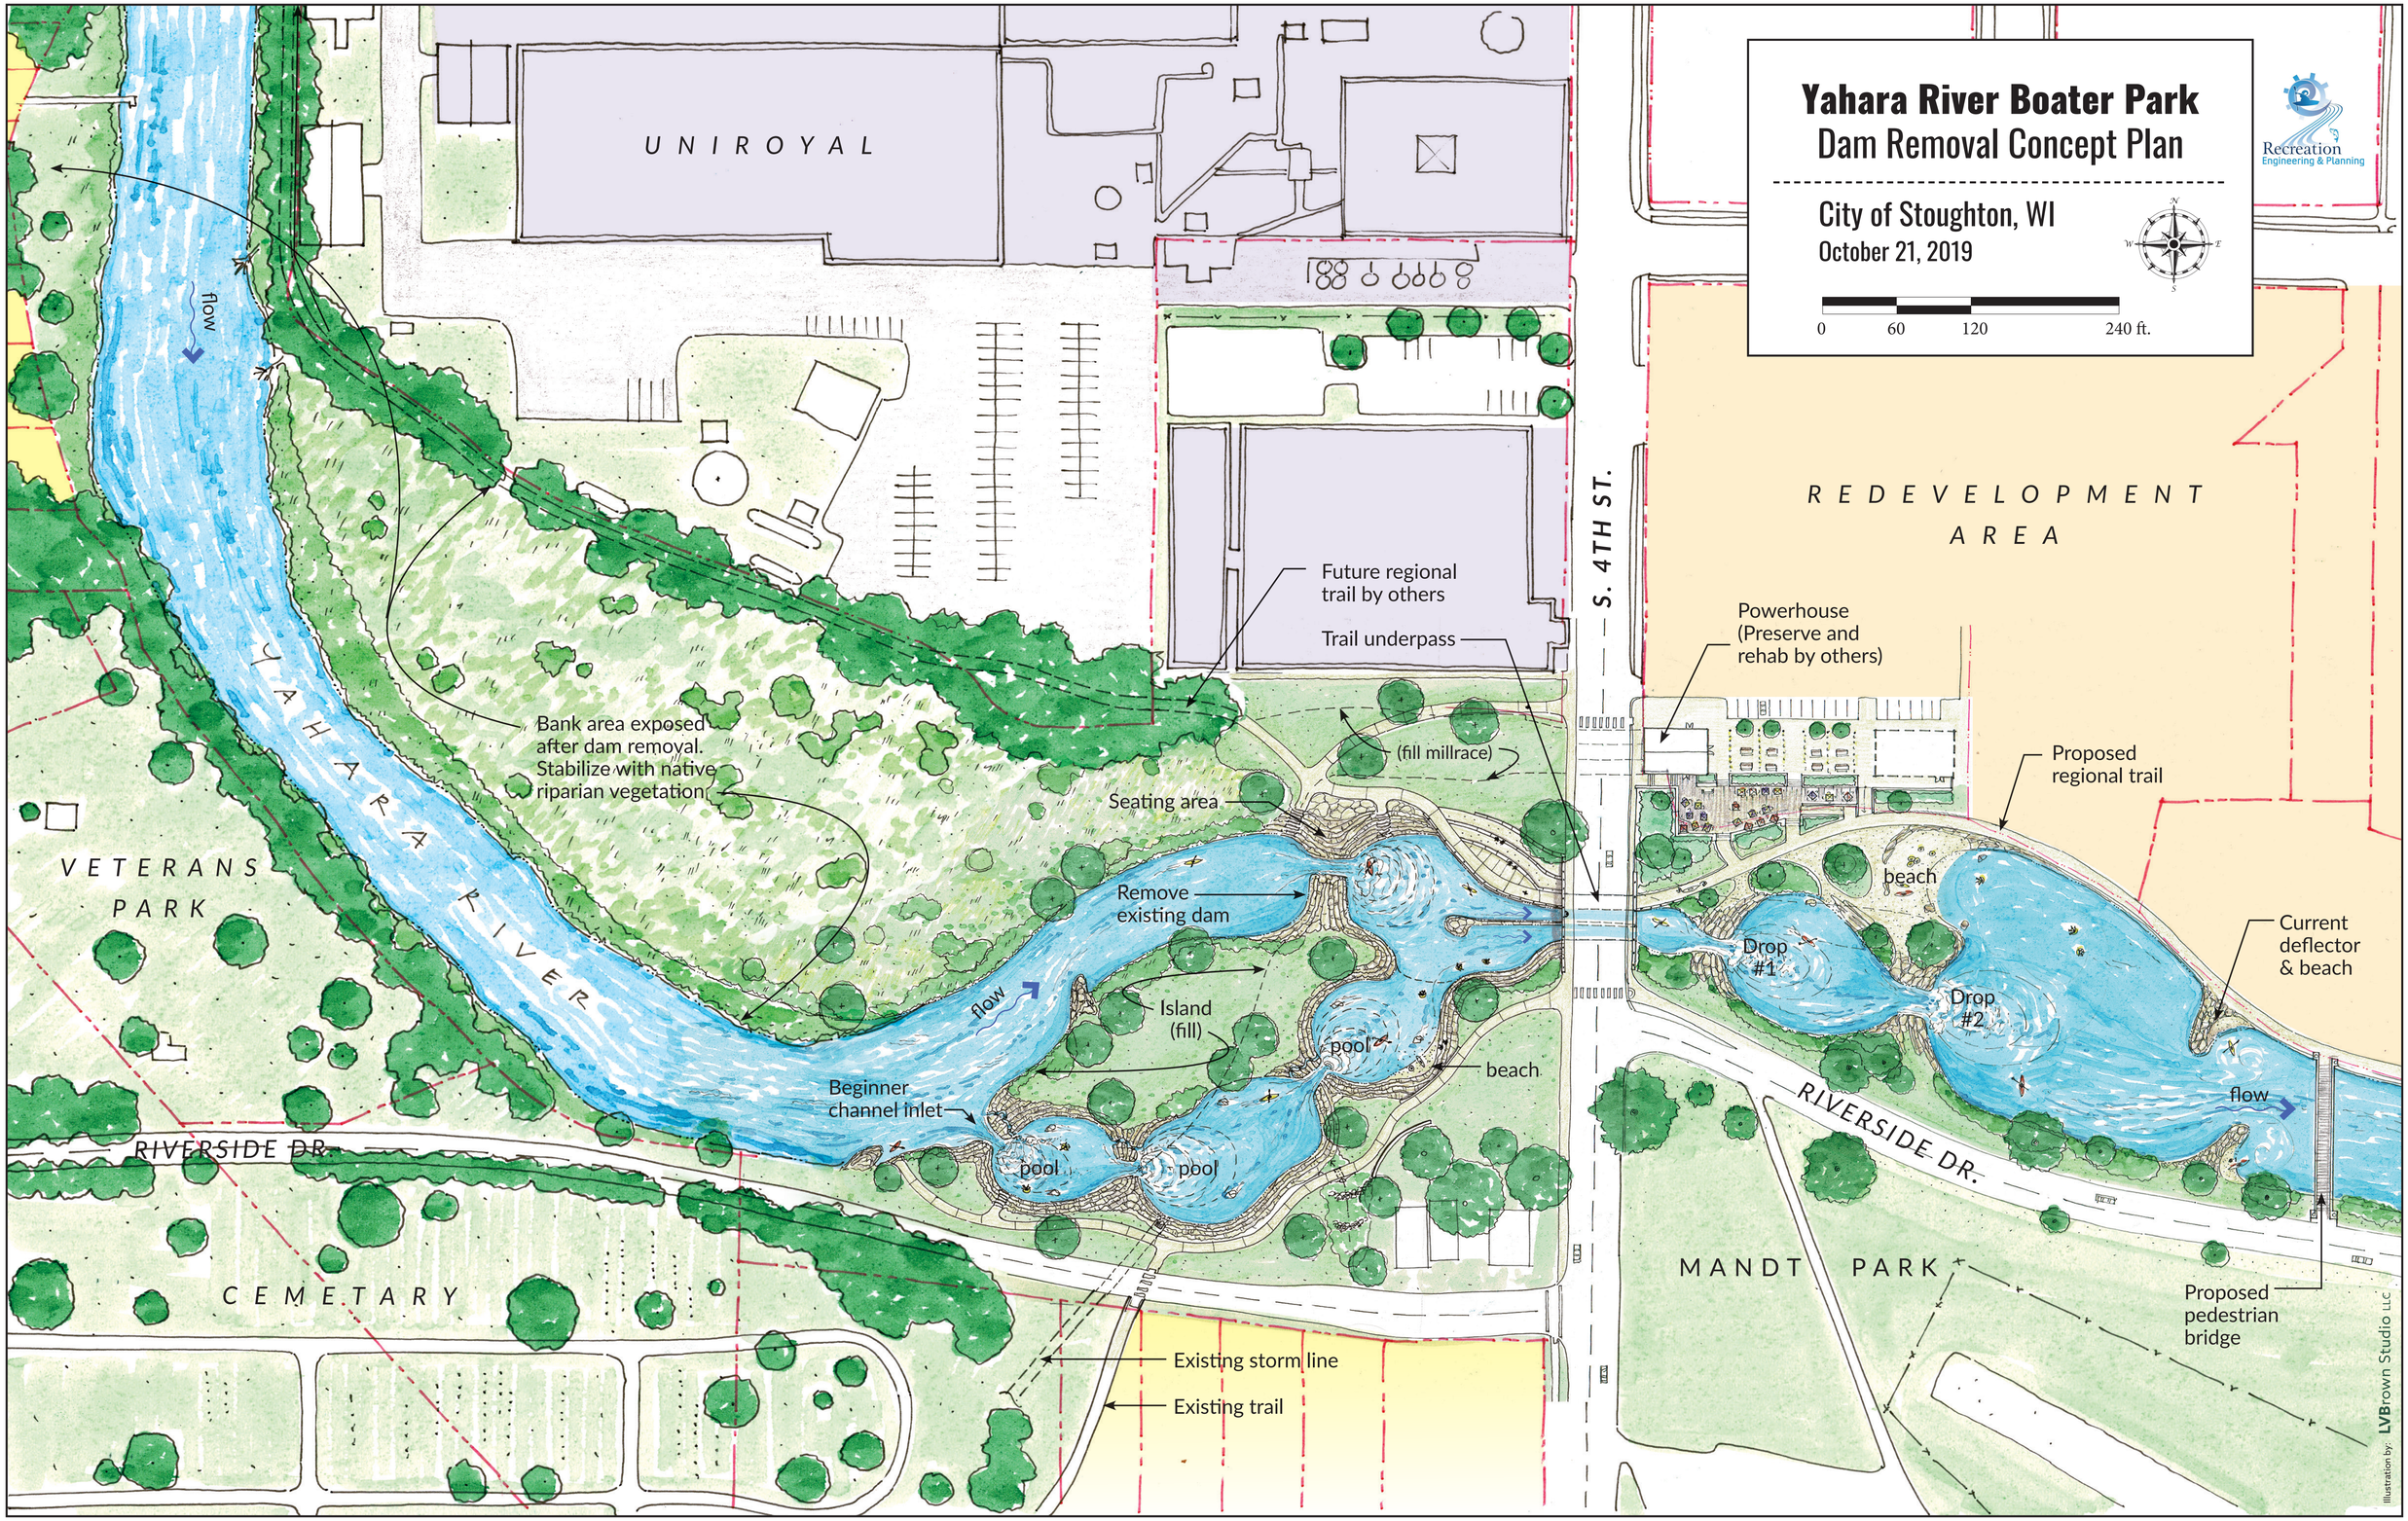
Recreation Engineering & Planning