RIVERFRONT MASTER PLAN

SCALE: 1"=70'-0"

0' 35' 70'

SCALE AT 11X17" SHEET SIZE

PARKITECTURE + PLANNING
901 Deming Way, Suite 102
Madison, WI 53717
608.886.6808
Parkitecture

STRAND ASSOCIATES®

Project Name:
STOUGHTON RIVERWALK
STOUGHTON, WI 53589

Sheet Title:
MASTER PLAN

Revisions:

Project #: 20.052
Issued For: REVIEW
Date: 01/07/2021

Sheet Number
L100

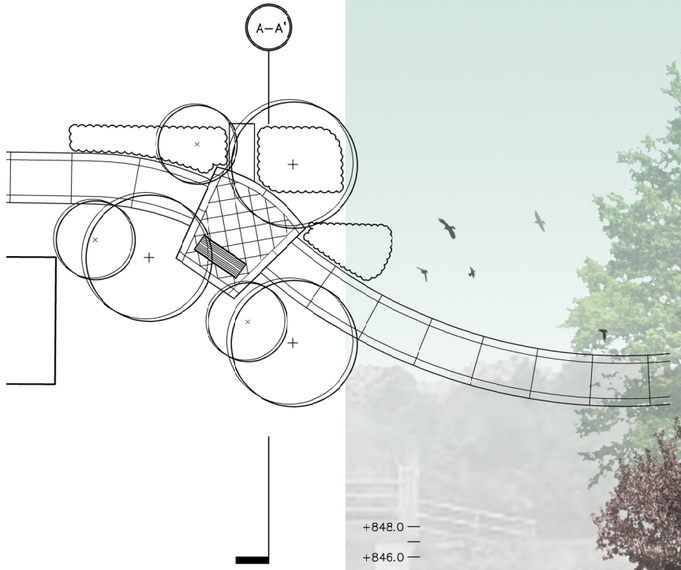

A-A` **NODE A - SECTION**
SCALE: 1"=10'-0"
0' 5' 10'
SCALE AT 11X17" SHEET SIZE

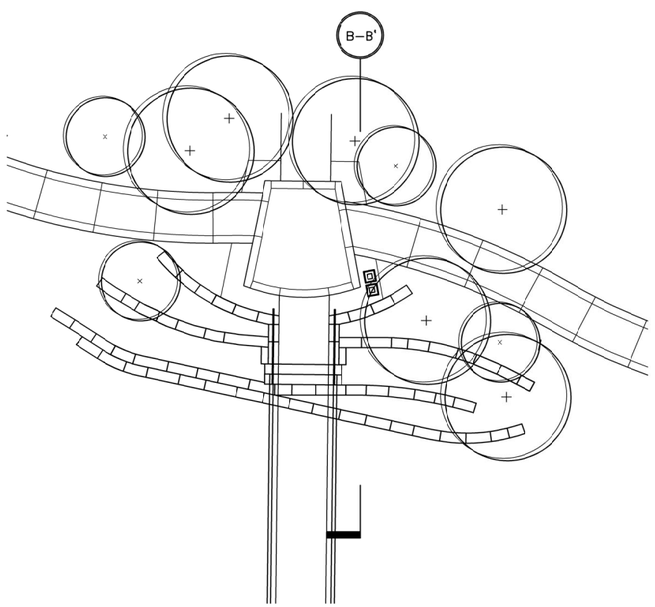

B-B` **BRIDGE PLAZA - SECTION**
SCALE: 1/8"=1'-0"
0' 4' 8'
SCALE AT 11X17" SHEET SIZE

PARKITECTURE + PLANNING
901 Deming Way, Suite 102
Madison, WI 53717
608.886.6808
Parkitecture
STRAND ASSOCIATES®

Project Name:
STOUGHTON RIVERWALK
STOUGHTON, WI 53589

Sheet Title:
PATH SECTIONS

Revisions:

Project #: 20.052
Issued For: REVIEW
Date: 01/07/2021

Sheet Number
L101

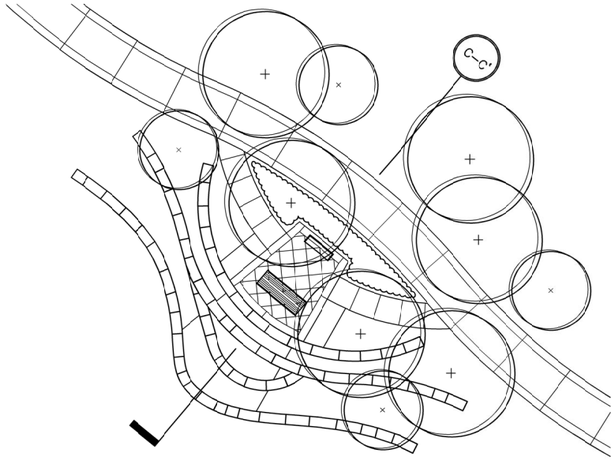

C-C`

NODE C - SECTION

SCALE: 1/8"=1'-0"

0' 4' 8'

SCALE AT 11X17" SHEET SIZE

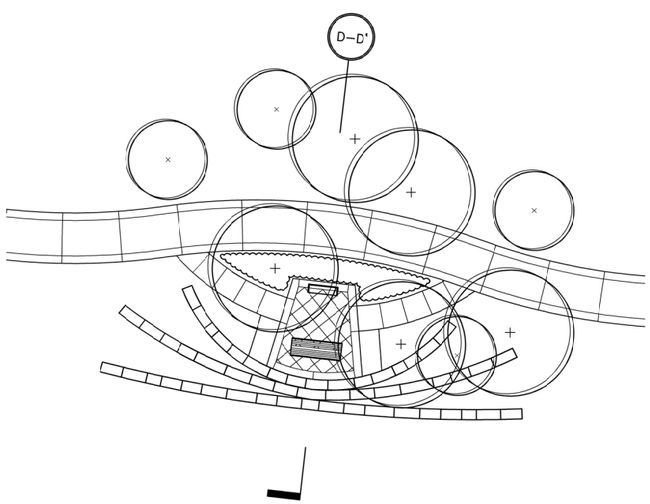

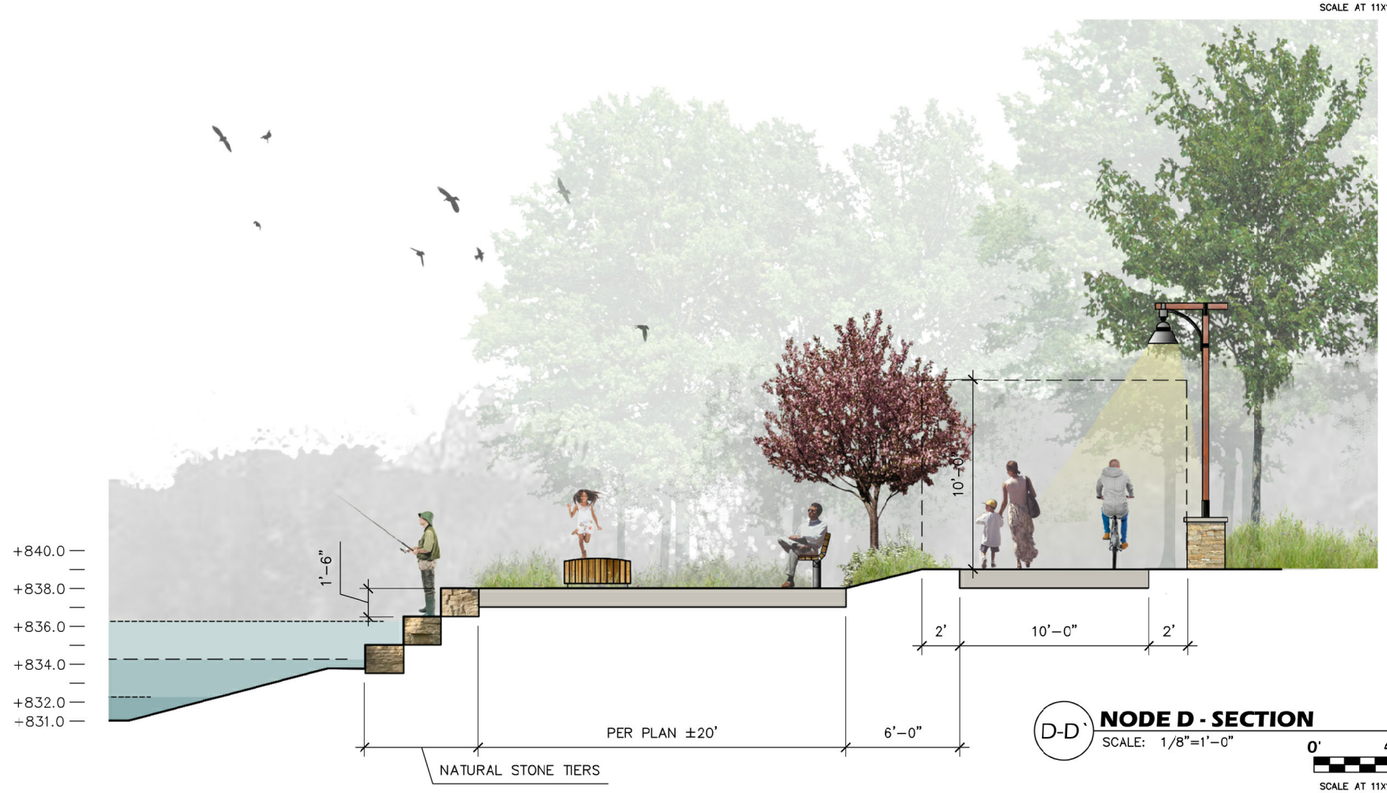

D-D`

NODE D - SECTION

SCALE: 1/8"=1'-0"

0' 4' 8'

SCALE AT 11X17" SHEET SIZE

PARKITECTURE + PLANNING
901 Deming Way, Suite 102
Madison,WI 53717
608.886.6808
Parkitecture
STRAND ASSOCIATES®

Project Name:
STOUGHTON RIVERWALK
STOUGHTON, WI 53589

Sheet Title:
PATH SECTIONS

Revisions:

Project #: 20.052
Issued For: REVIEW
Date: 01/07/2021

Sheet Number
L102

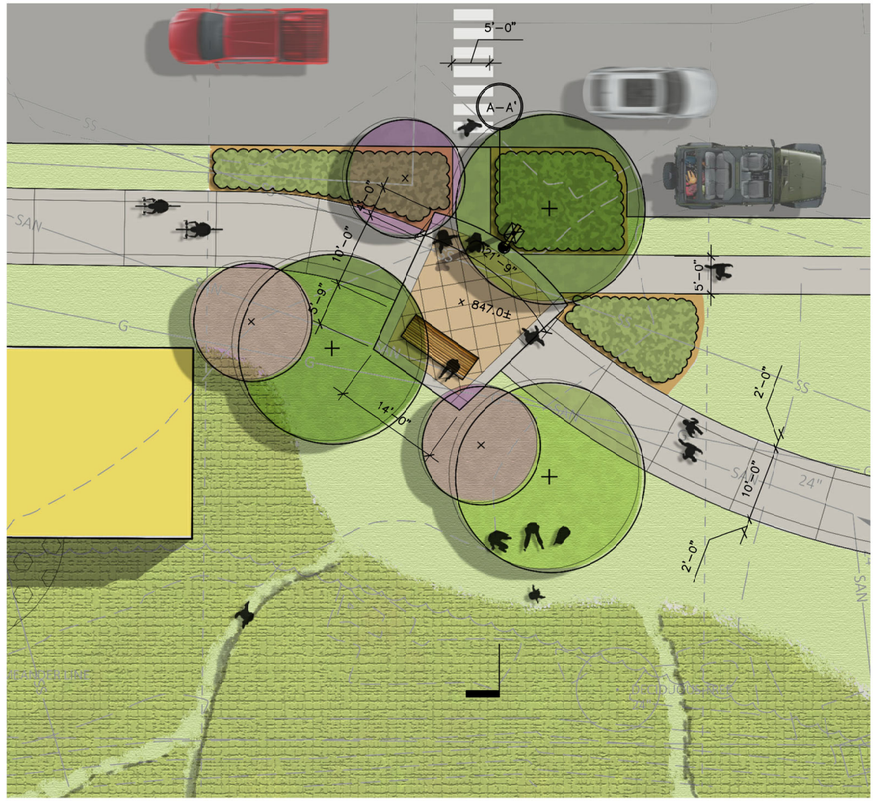

A-A` **NODE A - ENLARGEMENT**

SCALE: 1"=20'-0"

0' 10' 20'

SCALE AT 11X17" SHEET SIZE

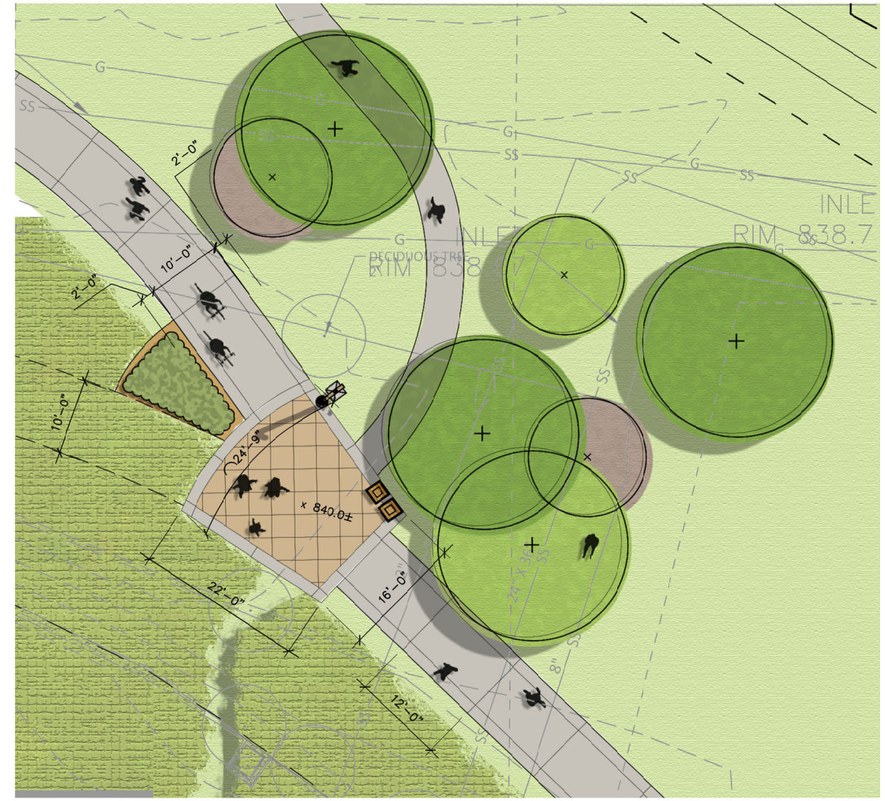

Y-Y` **'Y' INTERSECTION - ENLARGEMENT**

SCALE: 1"=20'-0"

0' 10' 20'

SCALE AT 11X17" SHEET SIZE

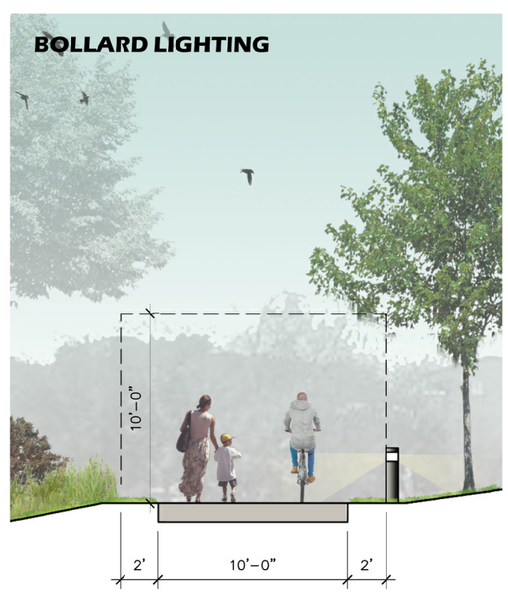

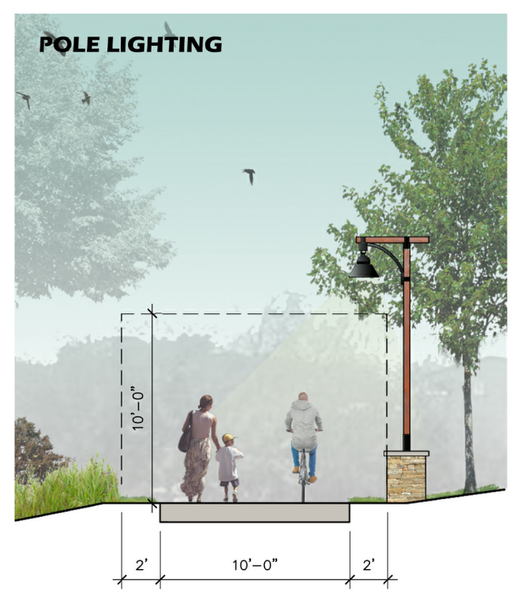

TYPICAL PATH - SECTION

SCALE: 1/8"=1'-0"

0' 4' 8'

SCALE AT 11X17" SHEET SIZE

PARKITECTURE + PLANNING
901 Deming Way, Suite 102
Madison, WI 53717
608.886.6808
Parkitecture

STRAND ASSOCIATES®

Project Name:
STOUGHTON RIVERWALK
STOUGHTON, WI 53589

Sheet Title:
ENLARGEMENTS

Revisions:

Project #: 20.052
Issued For: REVIEW
Date: 01/07/2021

Sheet Number
L200

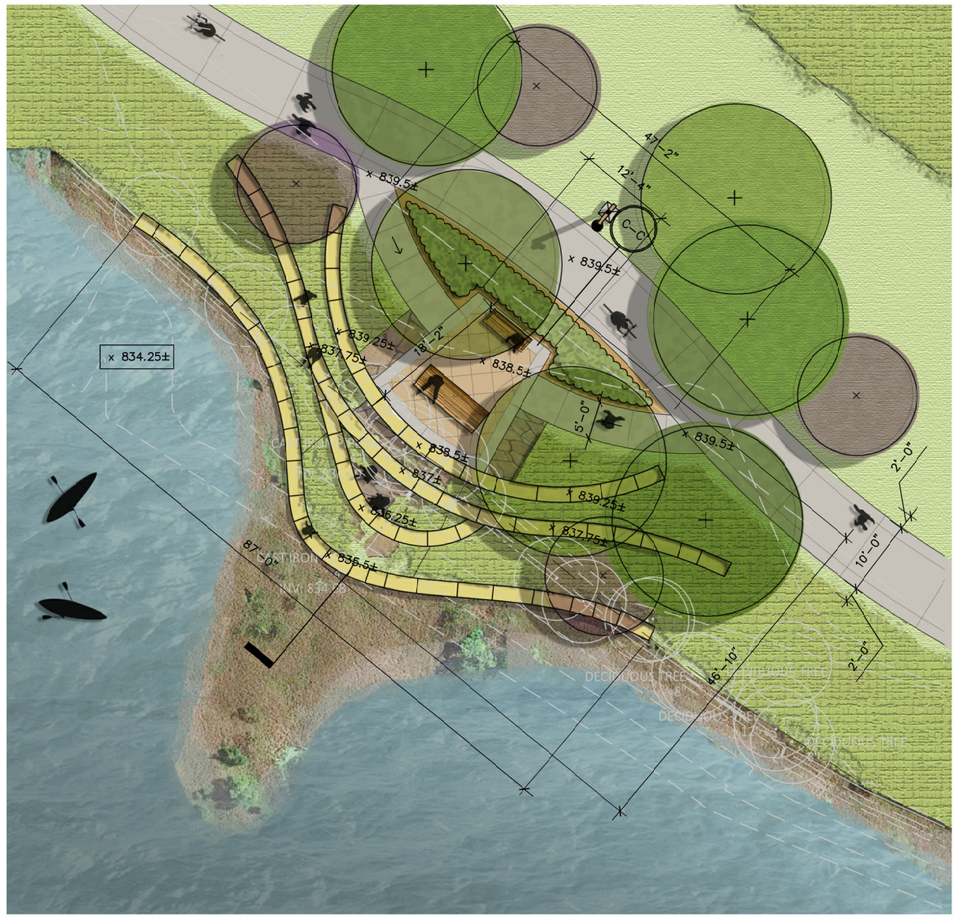

C-C` **NODE C - ENLARGEMENT**
SCALE: 1"=20'-0"

0' 10' 20'
SCALE AT 11X17" SHEET SIZE

B-B` **PLAZA - ENLARGEMENT**
SCALE: 1"=20'-0"

0' 10' 20'
SCALE AT 11X17" SHEET SIZE

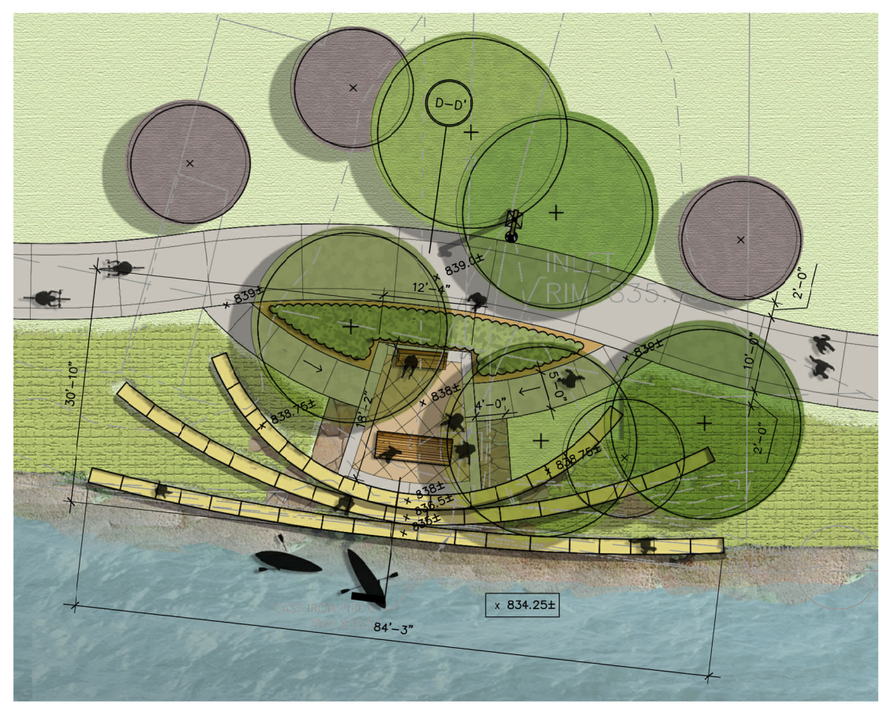

D-D` **NODE D - ENLARGEMENT**
SCALE: 1"=20'-0"

0' 10' 20'
SCALE AT 11X17" SHEET SIZE

PARKITECTURE + PLANNING
901 Deming Way, Suite 102
Madison,WI.53717
608.886.6808
Parkitecture

STRAND ASSOCIATES®

Project Name:
STOUGHTON RIVERWALK
STOUGHTON, WI 53589

Sheet Title:
ENLARGEMENTS

Revisions:

Project #: 20.052
Issued For: REVIEW
Date: 01/07/2021

Sheet Number
L201