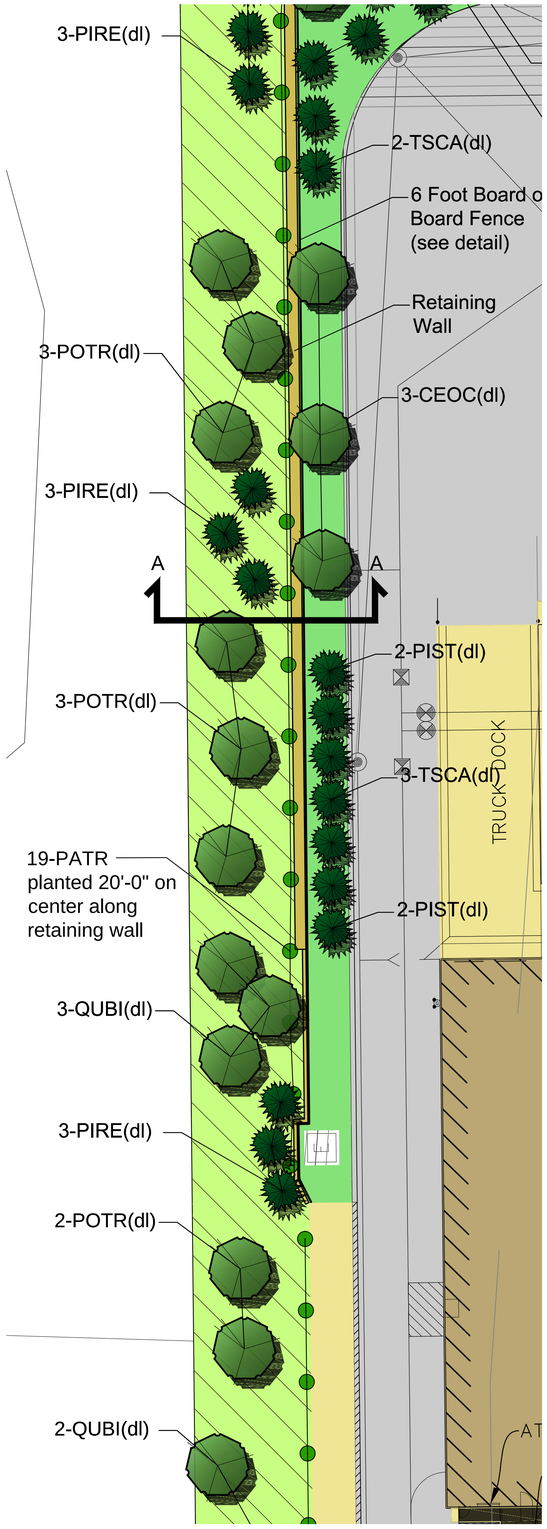

Landscape Plan - West Buffer Area - Section A
Scale: 1" = 20'-0"

NORTH

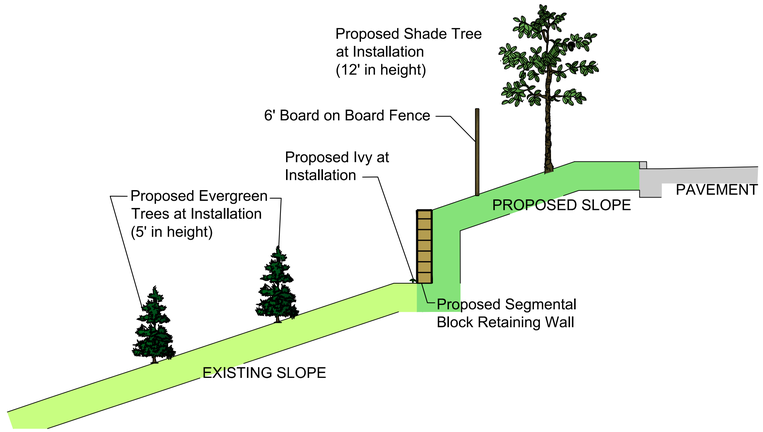

West Buffer Area with Plantings shown at Installation
Scale: 1" = 5'-0"

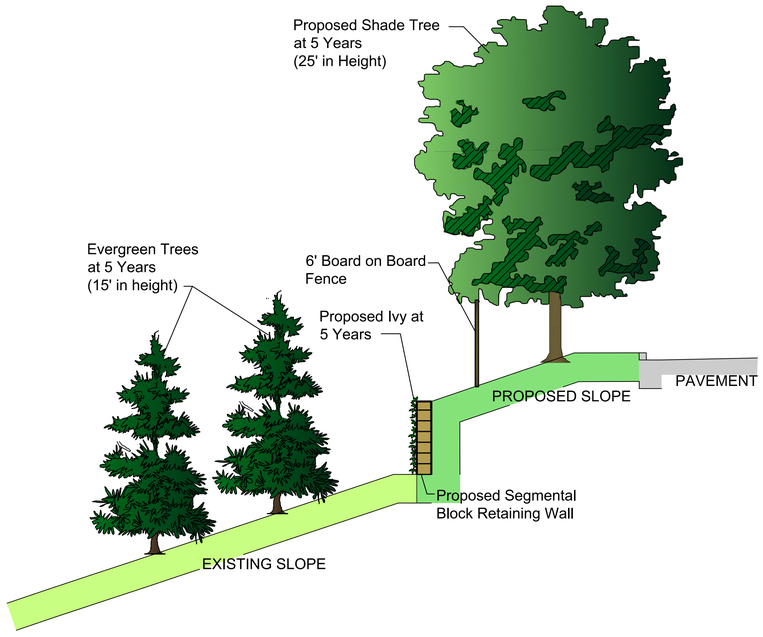

West Buffer Area with Plantings shown at 5 Years
Scale: 1" = 5'-0"

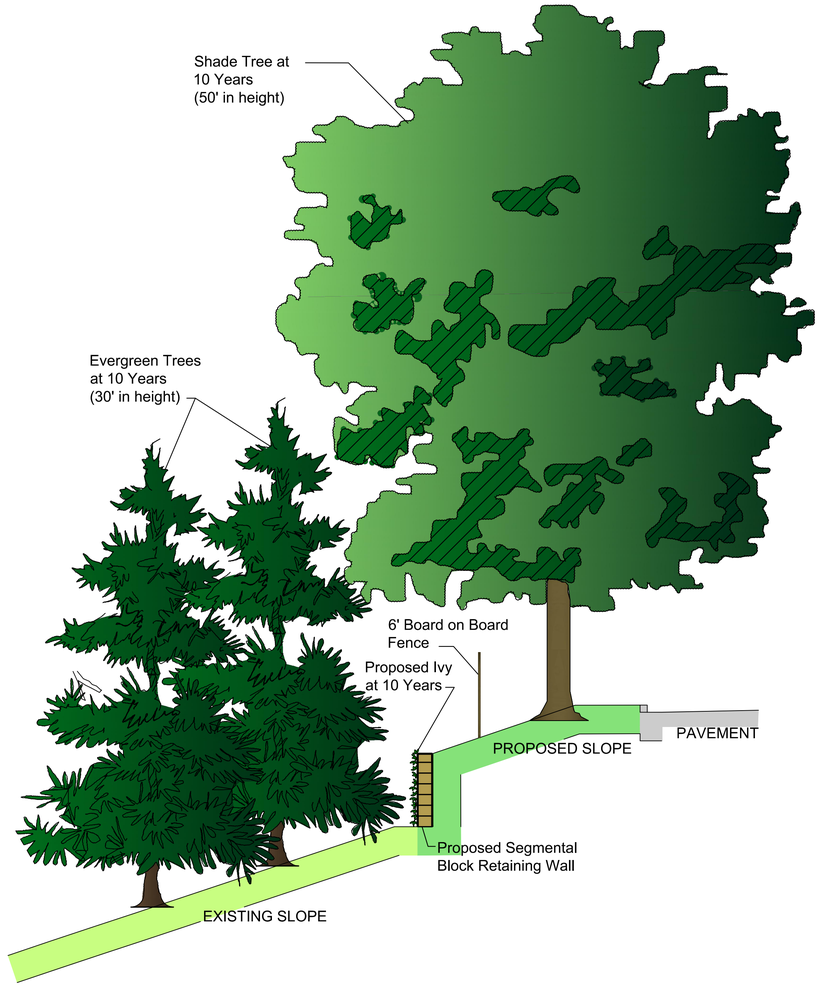

West Buffer Area with Plantings shown at 10 Years
Scale: 1" = 5'-0"

Manhard CONSULTING LTD
800 Woodlands Parkway, Vernon Hills, IL 60061 ph 847.634.0550 fx 847.634.0095 manhard.com
Civil Engineers • Surveyors • Water Resource Engineers • Water & Wastewater Engineers
Construction Managers • Environmental Scientists • Landscape Architects • Planners

DRAWN BY | REVISIONS | DATE

PROPOSED WAL-MART SUPERCENTER NO. 1176-06
CITY OF STOUGHTON, DANE COUNTY, WISCONSIN
CROSS SECTION OF WEST BUFFER AREA

PROJ. MGR.: TTR
PROJ. ASSOC.: RJS
DRAWN BY: JBD
DATE: 5-29-14
SCALE: 1"=40'

SHEET 1 OF 1
WALSTWI 130435

©2012 MANHARD CONSULTING, LTD. ALL RIGHTS RESERVED

August 6, 2014 - 12:29 Dgn Name: P:\Walmart\Work\Civil\Proj\ Drawings\Proj_Set\01-24-14\05SHEETS - CROSS SECTION.dwg Updated By: kjohnhoff